
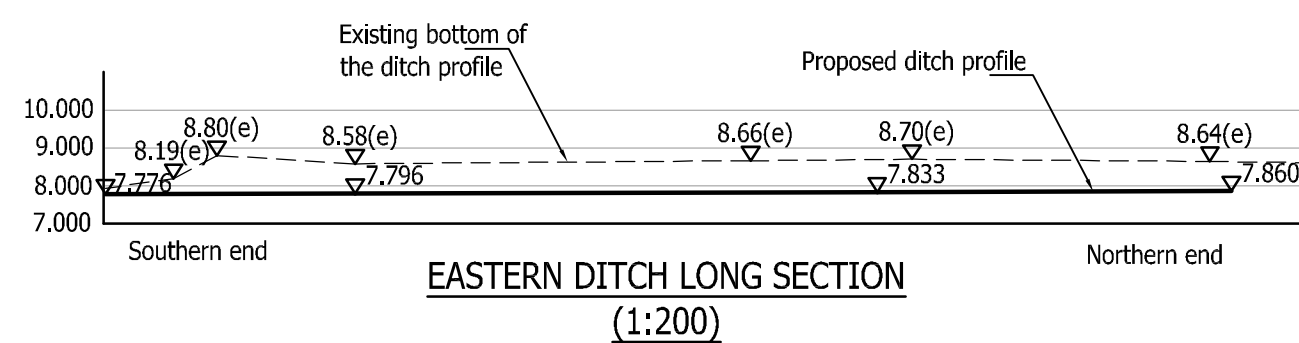
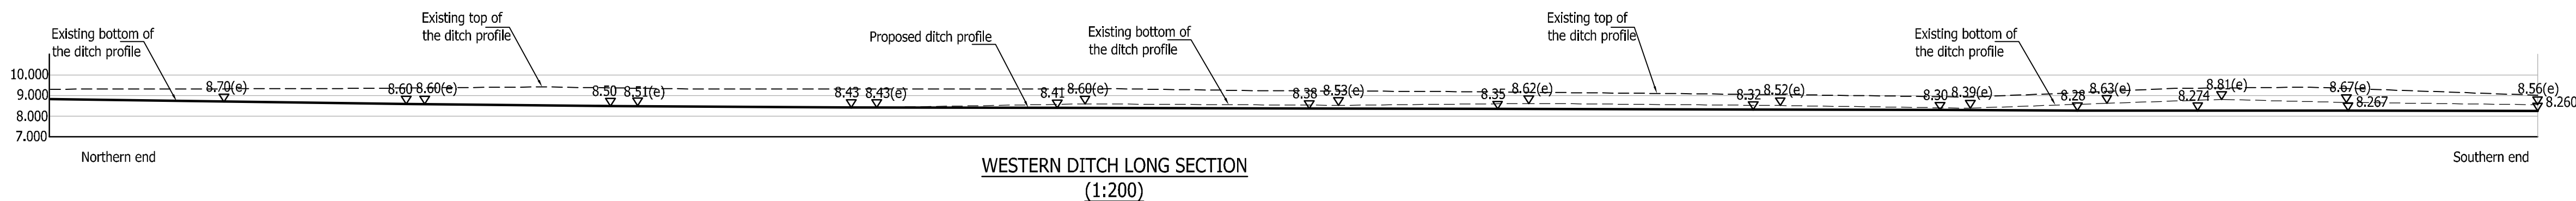
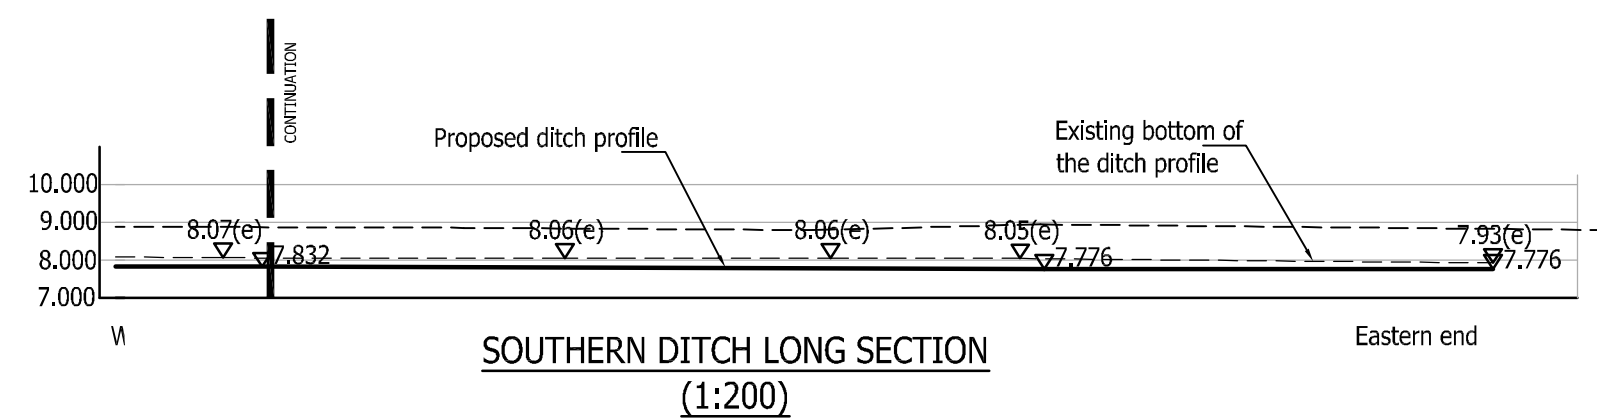


1. DIMENSIONS ON THIS DRAWING SHALL NOT BE SCALED. ALL DIMENSIONS TO BE CHECKED ON SITE. ALL DETAILS AND DIMENSIONS RELATING TO SUB-CONTRACTOR'S OR SUPPLIER'S WORK MUST BE CHECKED AND AGREED BEFORE THE SUB-CONTRACTOR OR THE SUPPLIER AND THE GENERAL CONTRACTOR.
2. THIS DRAWING IS TO BE READ IN CONJUNCTION WITH ALL RELEVANT ARCHITECT'S AND ENGINEERS DRAWINGS AND SPECIFICATION.
3. THE CONTRACTOR IS RESPONSIBLE FOR VERIFYING ALL SITE DIMENSIONS BEFORE COMMENCING WORK.
4. THE MAIN CONTRACTOR IS RESPONSIBLE FOR ENSURING THE STABILITY OF THE STRUCTURE WHILST THE WORKS ARE IN PROGRESS.
5. DIFFERENCES BETWEEN THIS DRAWING AND THE SITE CONDITIONS ENCOUNTERED MUST BE REPORTED TO THE ENGINEER.

T.O.S. - TOP OF STEEL.
F.G.L. - FINISH GROUND LEVEL
T.O.C. - TOP OF CONCRETE.
F.L. - FORMATION LEVEL.

T.O.S. - TOP OF STEEL.
F.G.L. - FINISH GROUND LEVEL
T.O.C. - TOP OF CONCRETE.
F.L. - FORMATION LEVEL.

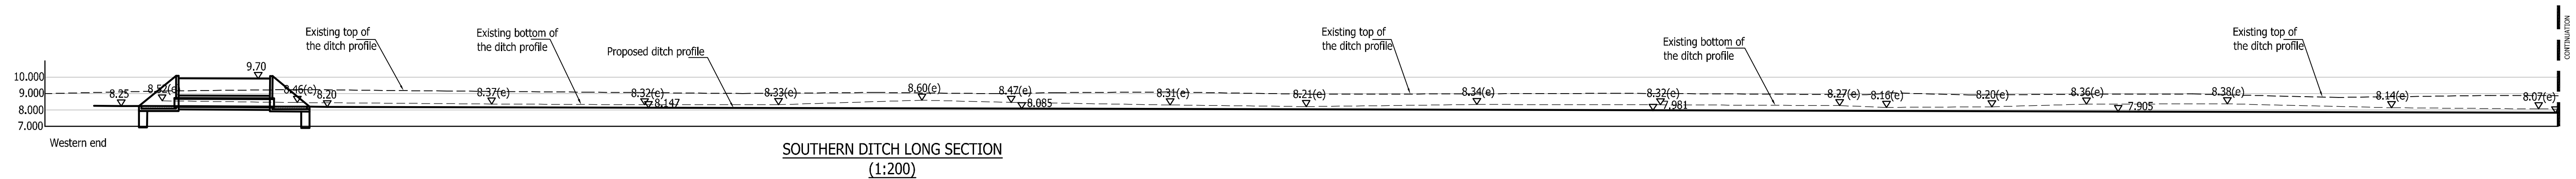

P1	02/07/20		INITIAL ISSUE	SOL	HR
REV	DATE		DESCRIPTION	BY	CHK APP

Gyoury Self
CONSULTING ENGINEERS

16/17 BOUNDARY ROAD, HOVE
EAST SUSSEX BN3 4EF
TELEPHONE 01273 414413
E-MAIL: mail@gsphove.co.uk
Website: www.gyourselyf.com
Also at Fareham and St Albans

CLIENT **REDROW HOMES**

ARCHITECT
RH PARTNERSHIP

JOB TITLE

ANGEL & HYDE NURSERIES
YAPTON ROAD
BARNHAM

DRAWING TITLE

DITCH LONG SECTIONS

JOB No. H19812	SCALE • A1 AS SHOWN	DATE JULY 2020	
DRAWN KW	ENGINEER GTA	CHECKED	APP

STATUS	DRAWING SUITABILITY
D1	SUITABLE FOR REVIEW

REVISION	RIBA STATUS
P1	STAGE 4 – TECHNICAL DESIGN

DRAWING No. 19812-GS-Z1-XX-DR-C-5109