



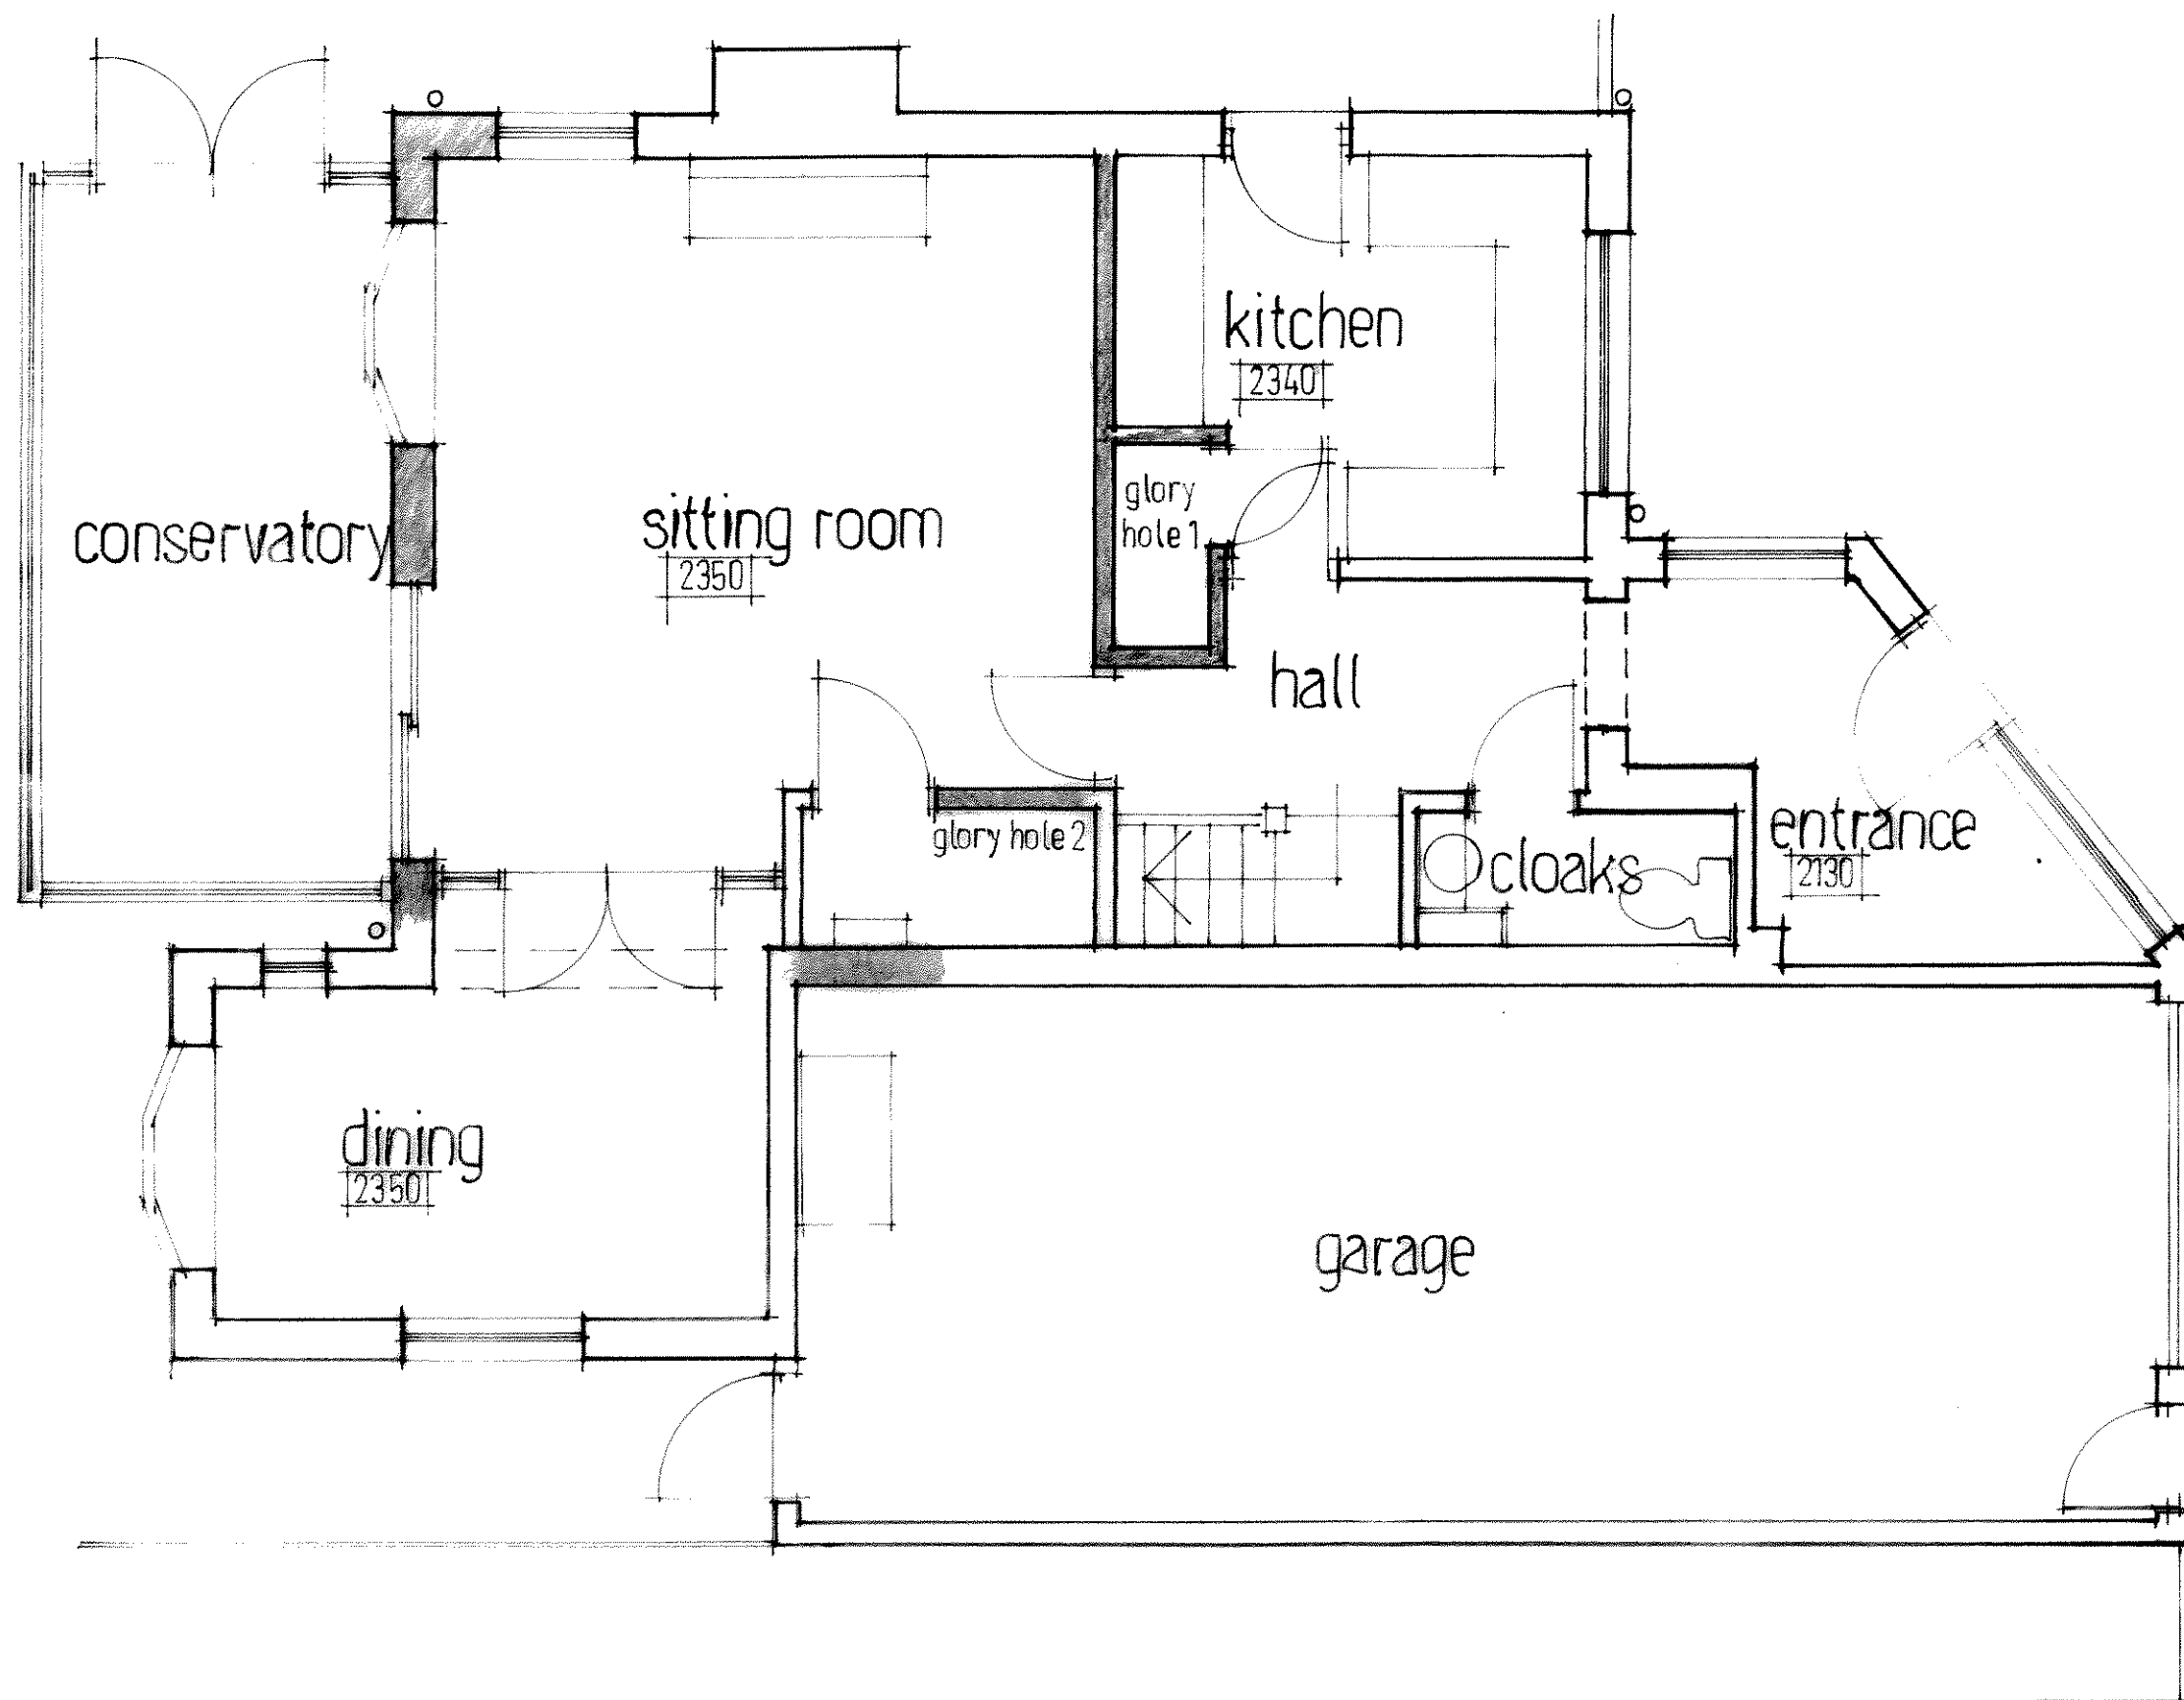

wall to be removed

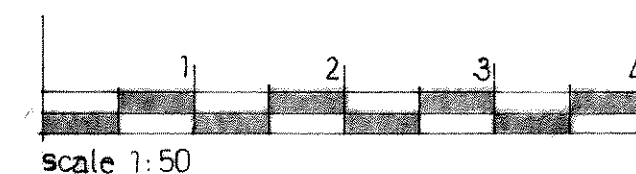



existing g.f. plan
Proposed alterations to
26 Wentworth Close
Barnham

HARVEY*SENNITT Architects
Studio B
30 Red Lion Street
RICHMOND TW9 1RB
Telephone 0208 607 9444

1:50 AT A3

Jan. 2021

2177.1

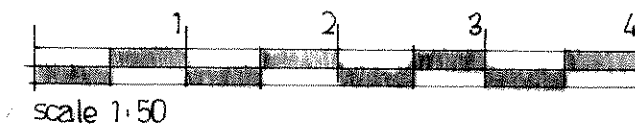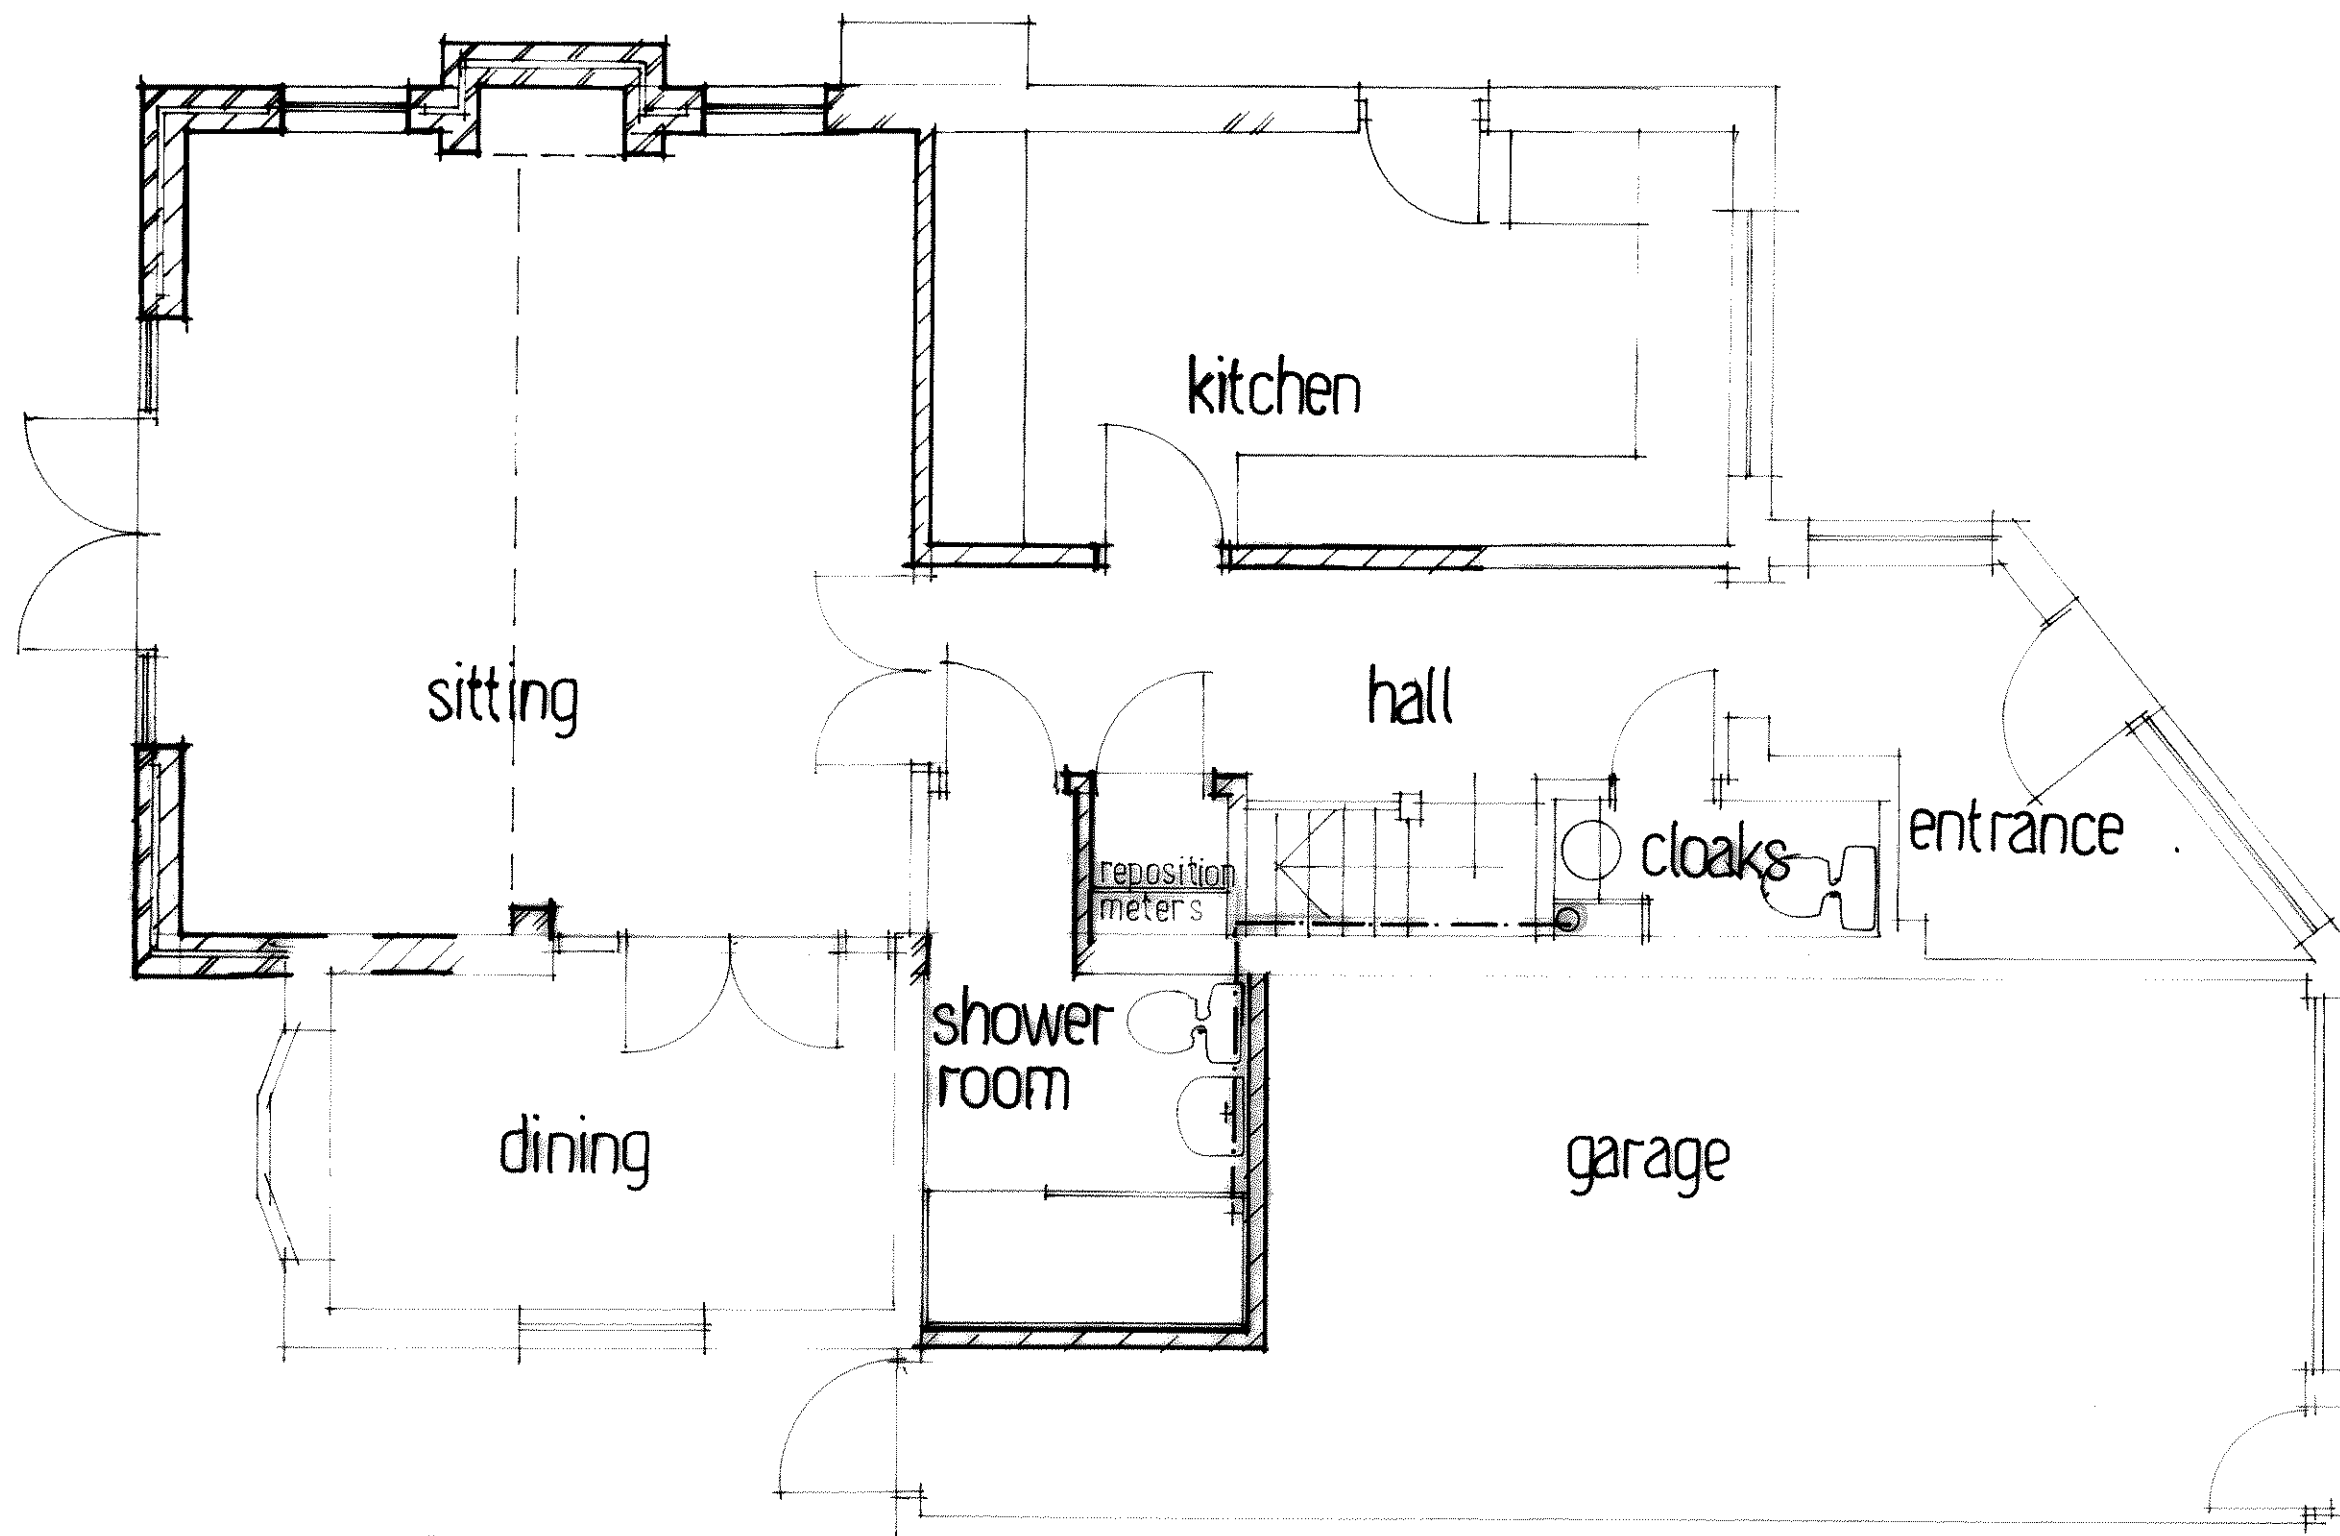

REV. A: FEB. 2021: WINDOW REVISIONS


proposed alterations
Proposed alterations to
26 Wentworth Close
Barnham

HARVEY*SENNITT Architects
Studio B
30 Red Lion Street
RICHMOND TW9 1RB
Tel: 0208 607 9444


1:50 AT A3

Jan. 2021


2177.2^A

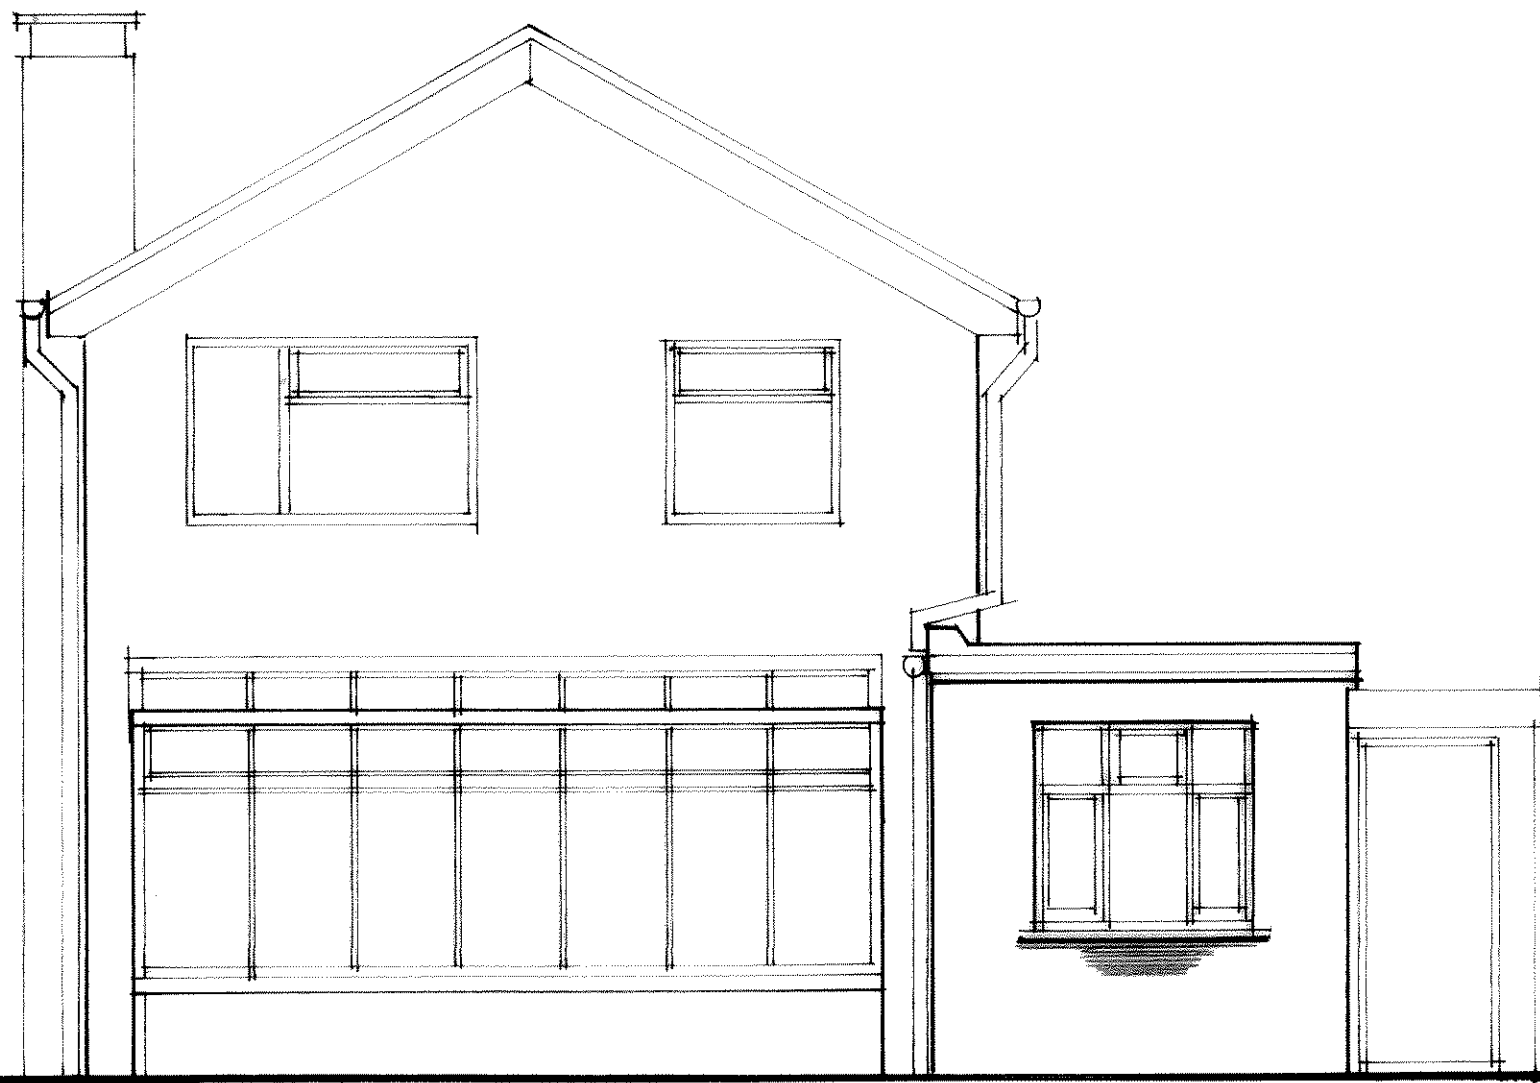

existing rear elevation

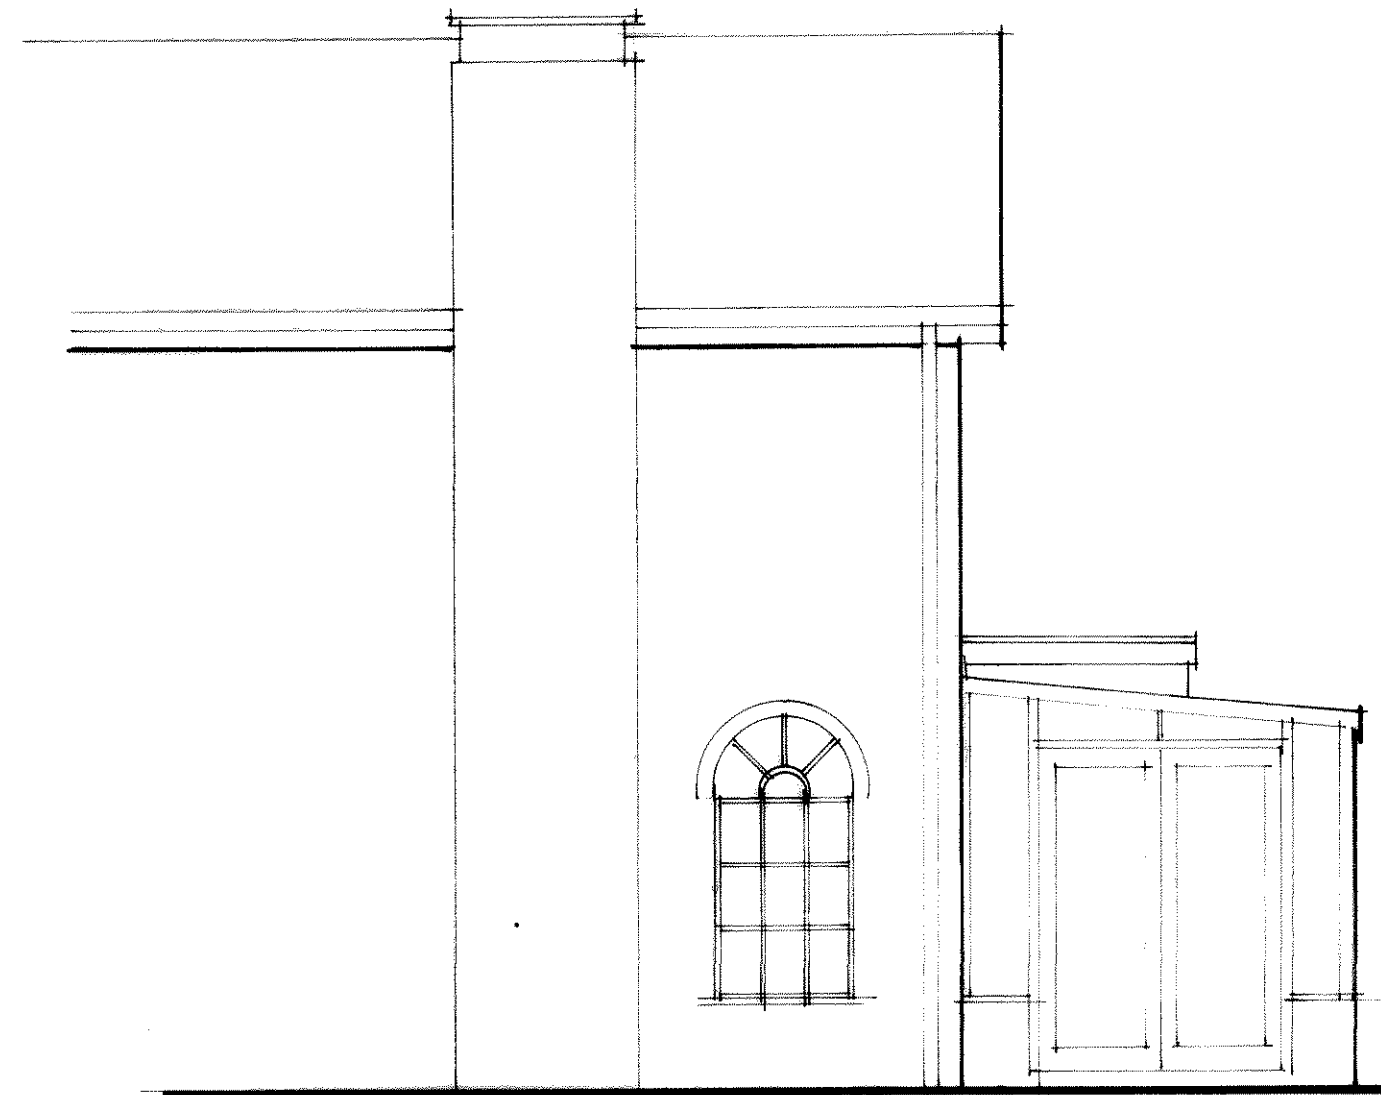

existing side elevation

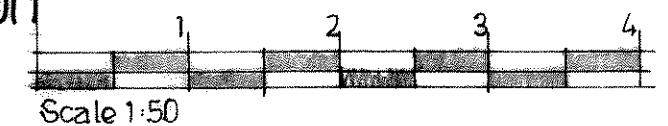

Proposed alterations to
26 Wentworth Close
Barnham. PO22 0HS

HARVEY*SENNITT Architects
Studio B
30 Red Lion Street
RICHMOND TW9 1RB
Telephone 0208 607 9444


1:50 at A3

Feb. 2021

2177.3



rear elevation

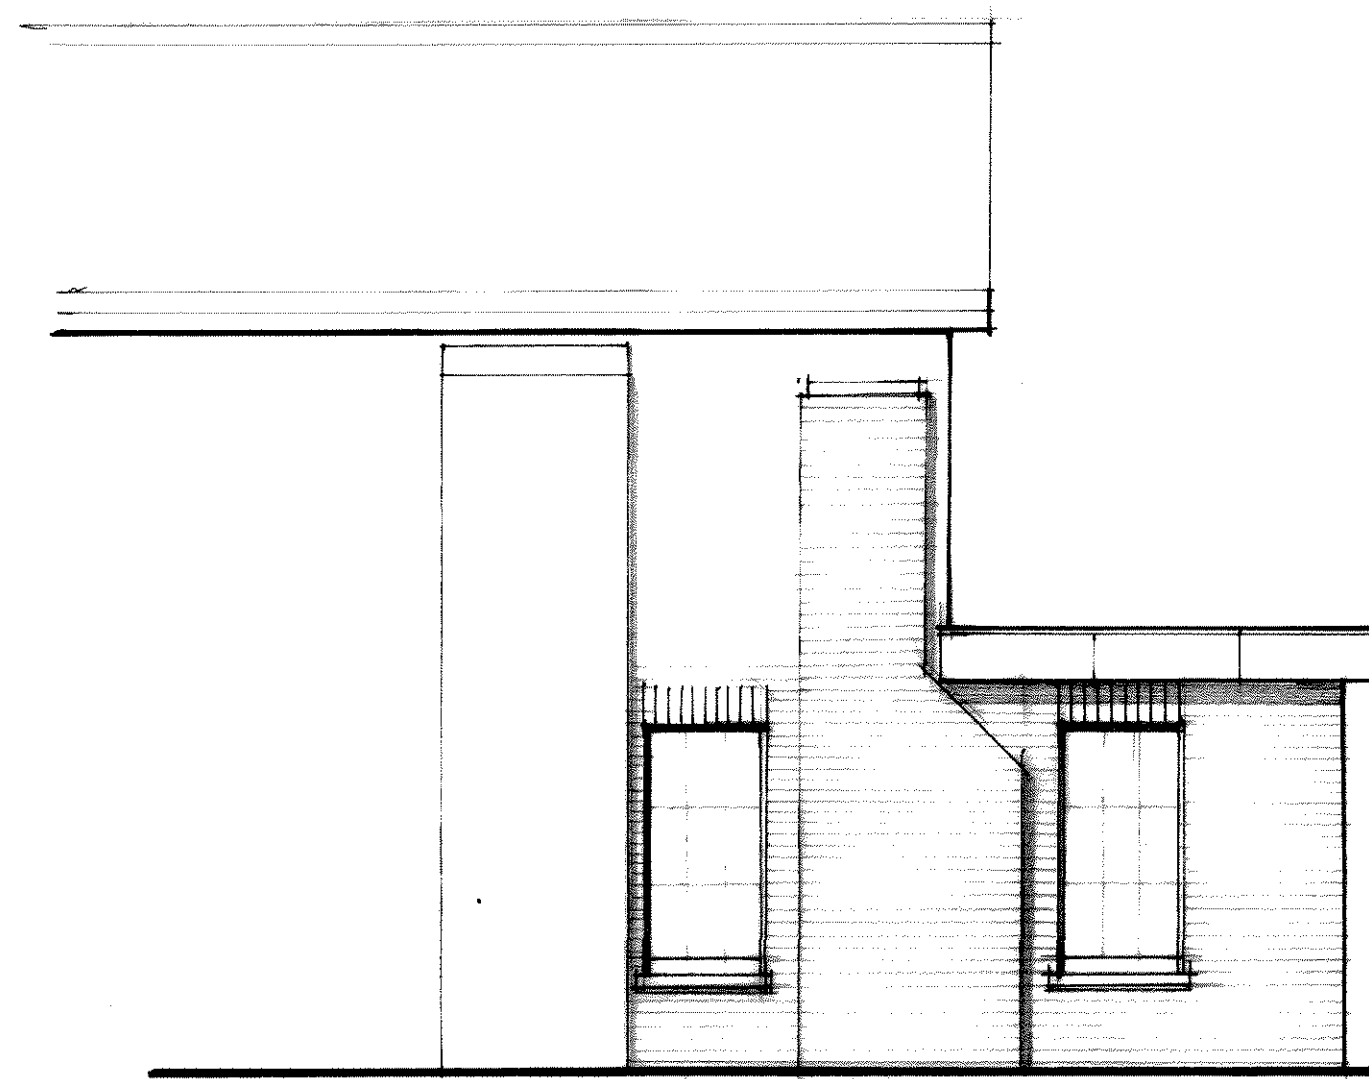

side elevation


REV. A: CIRCUIT TYPE.

proposed elevations

Proposed alterations to
26 Wentworth Close
Barnham. P022 OHS

HARVEY*SENNITT Architects




Studio B
30 Red Lion Street
RICHMOND TW9 1RB
Tel: 0208 607 9444

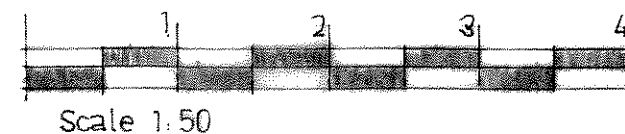

1:50 AT A3

Feb. 2021

2177.4^A

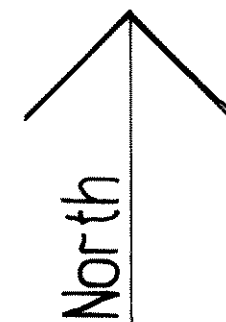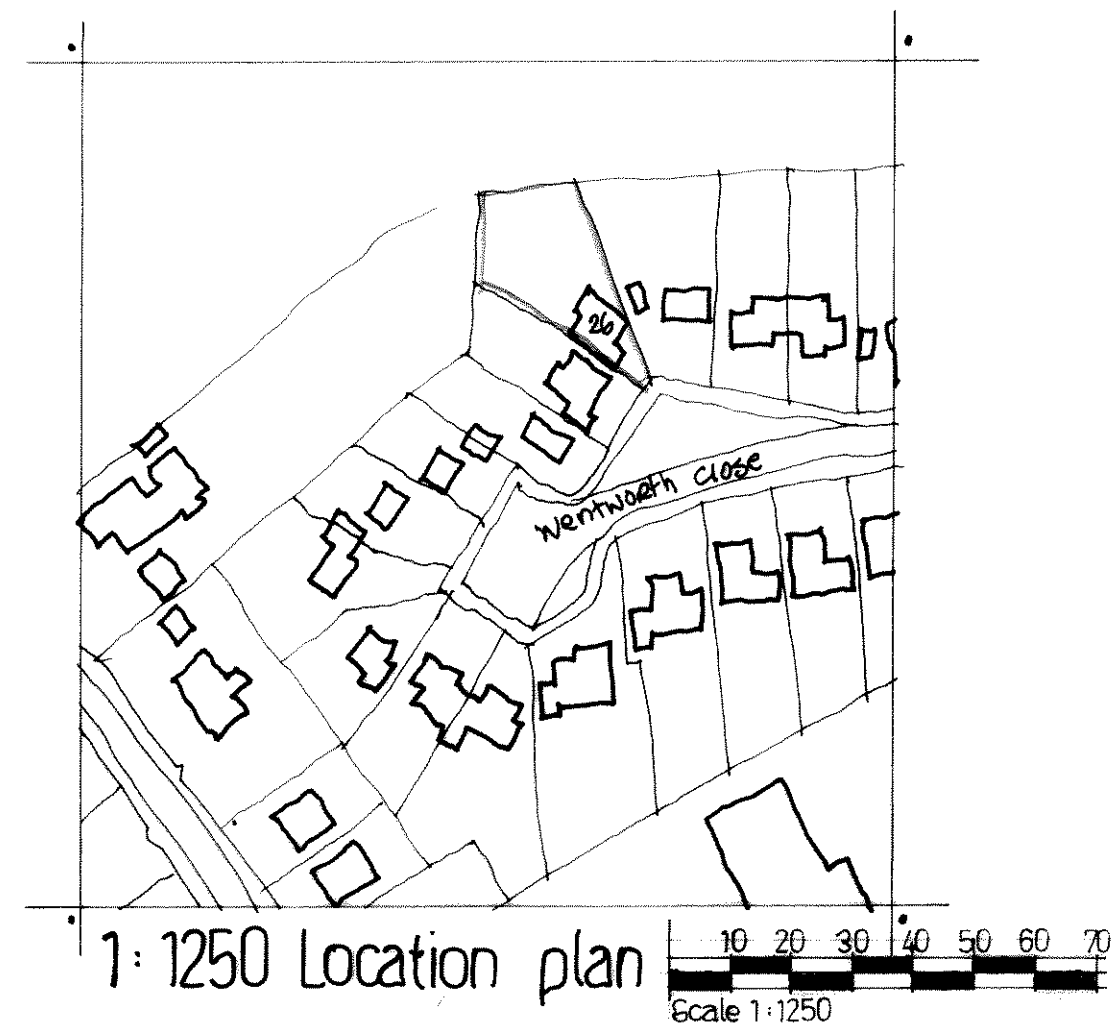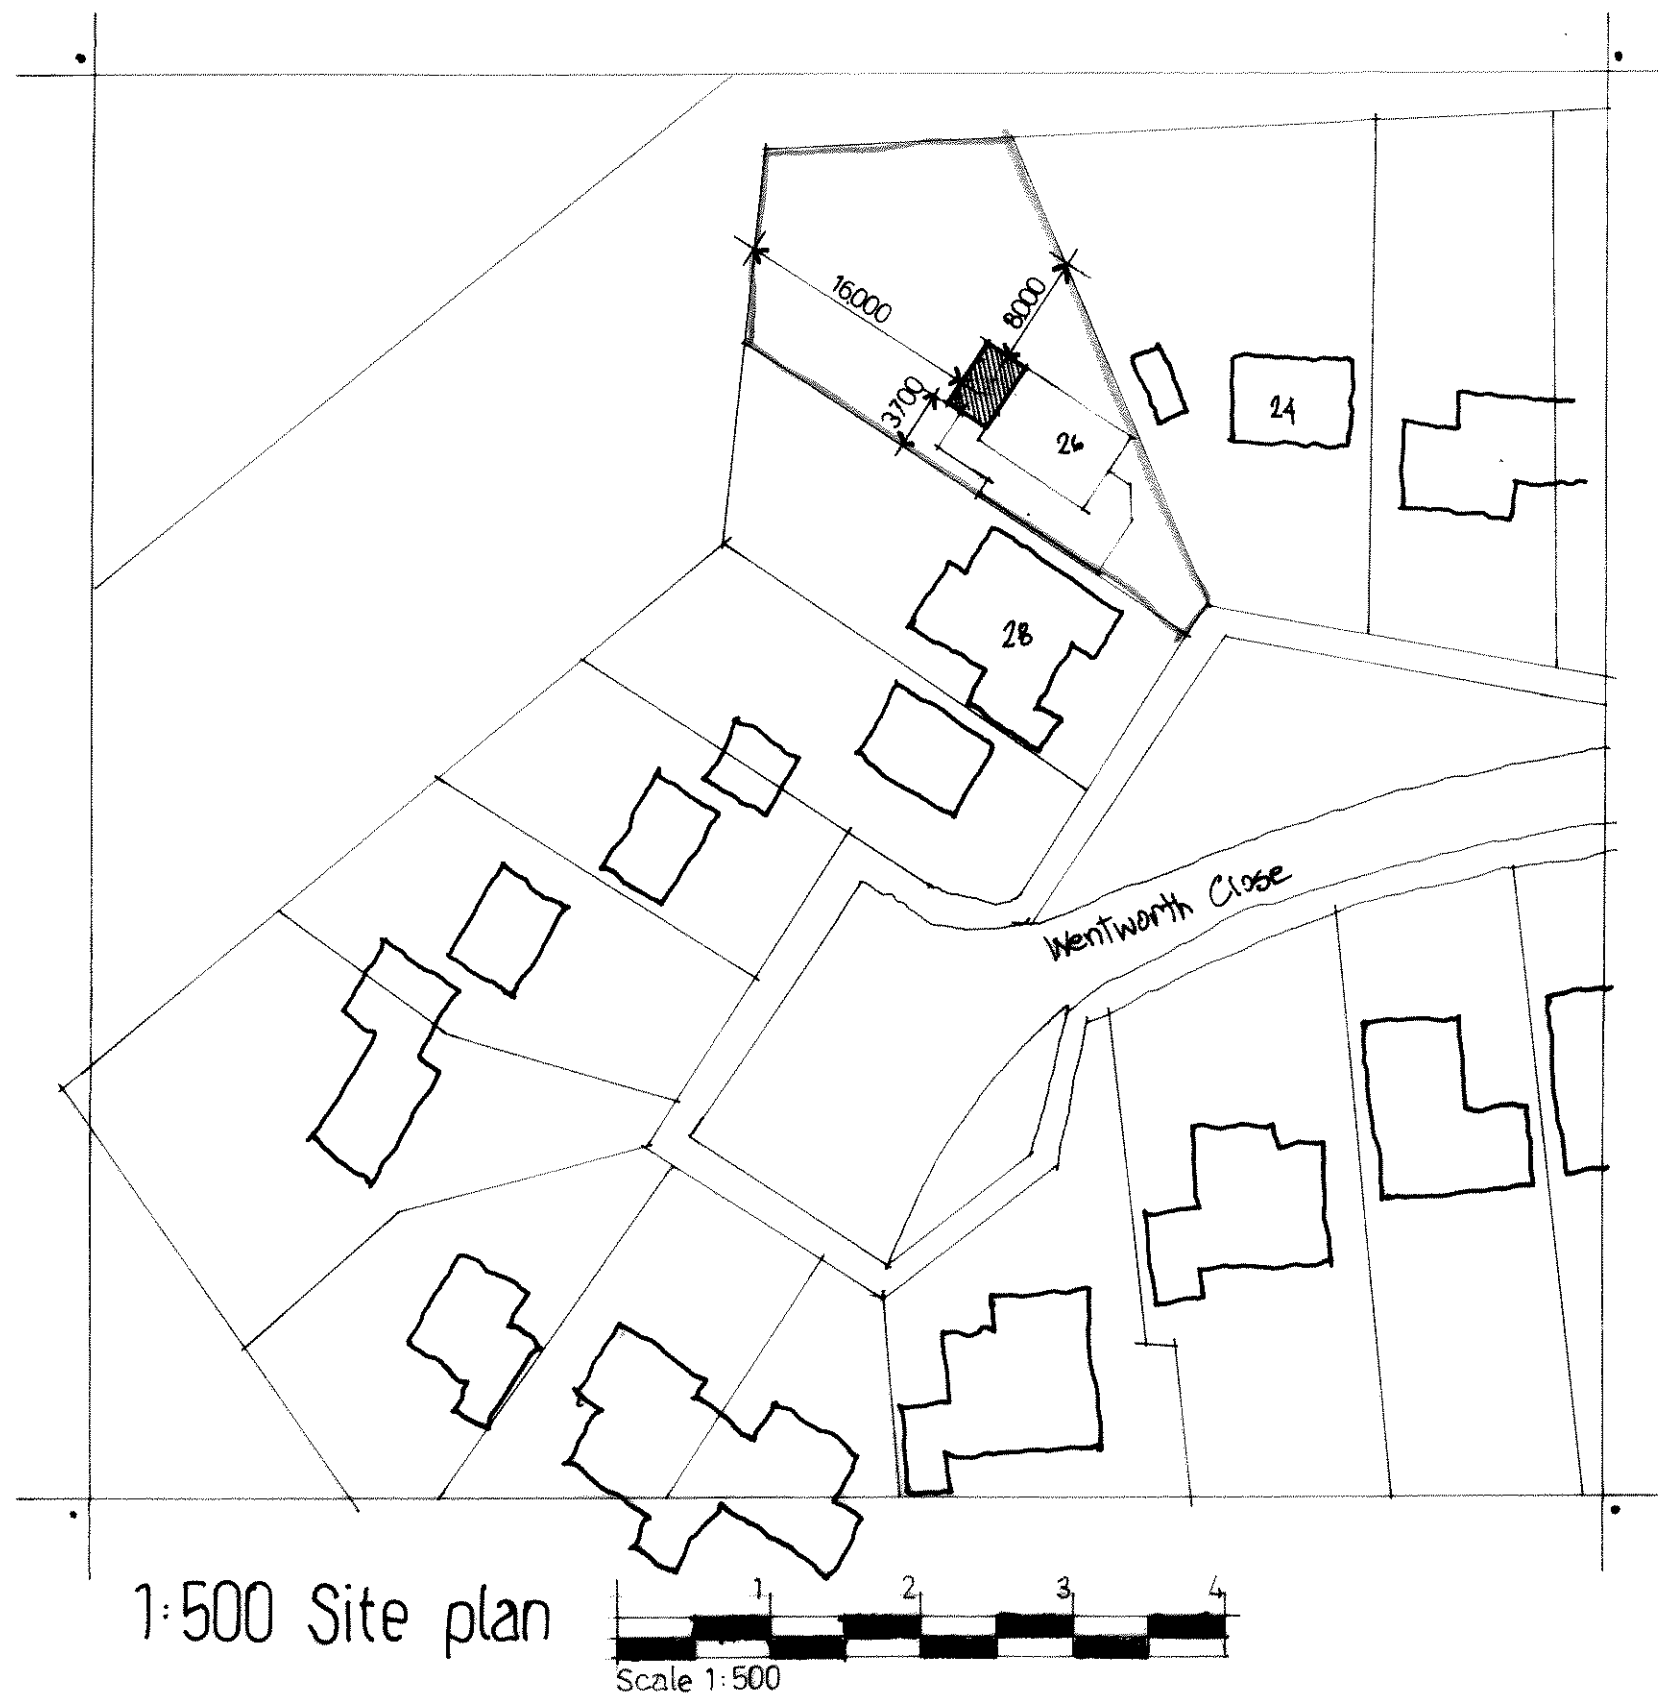


REV. A: MARCH 2021. DINING ADDITION

site + location plans
Proposed alterations to
26 Wentworth Close
Barnham. PO22 0HS


HARVEY*SENNITT Architects
Studio B
30 Red Lion Street
RICHMOND TW9 1RB
Tel: 0208 607 9444

1:1250 + 1:500 Feb. 2021


2171.5^A

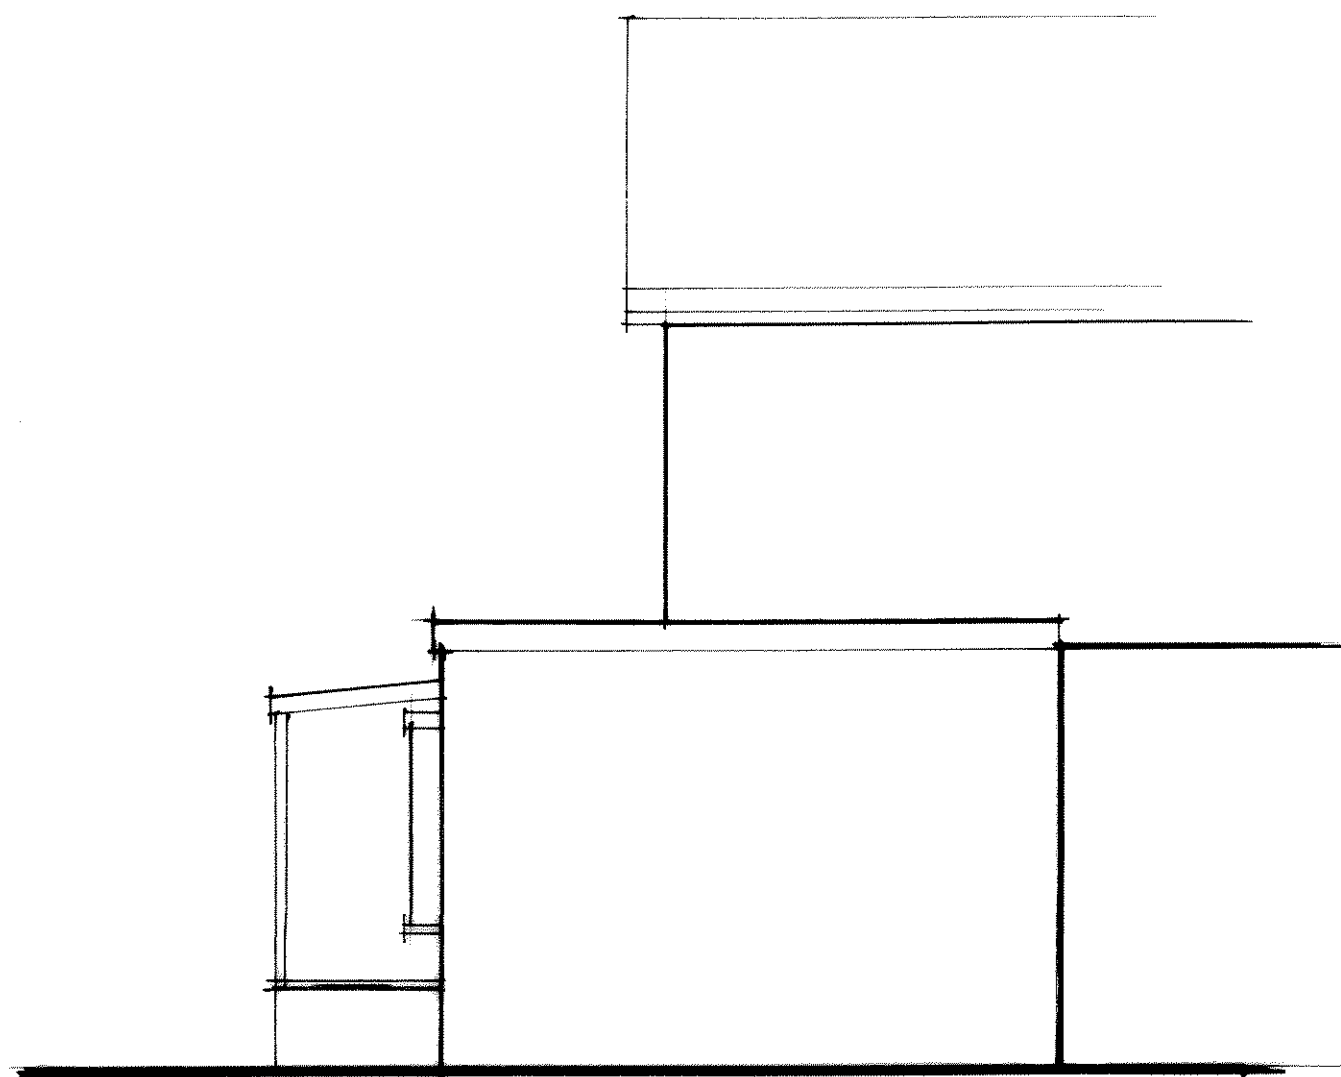

existing side elevation

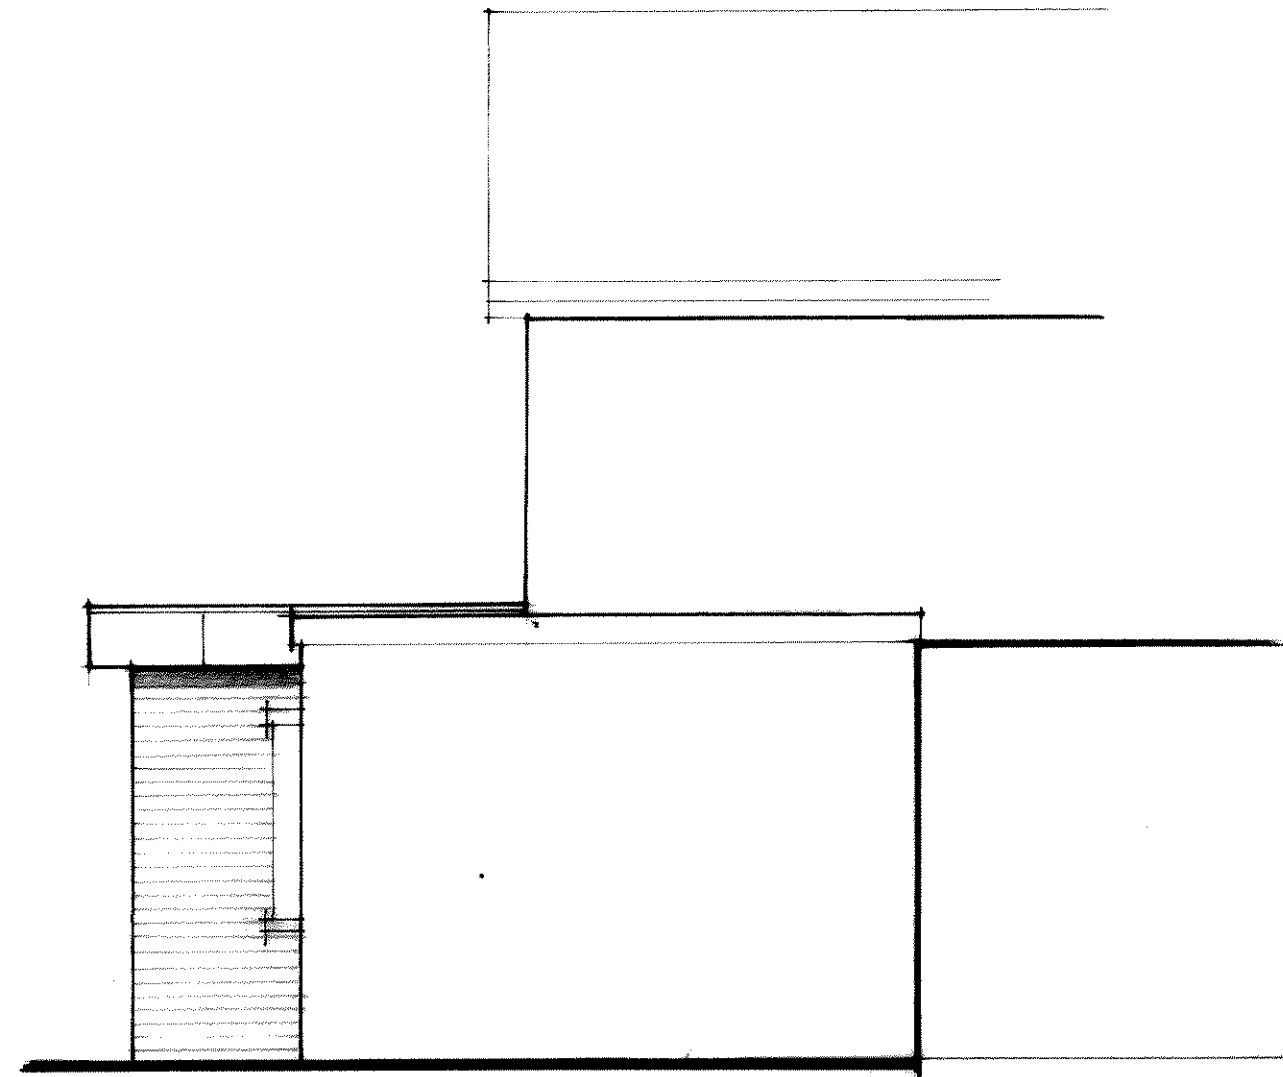

proposed side elevation

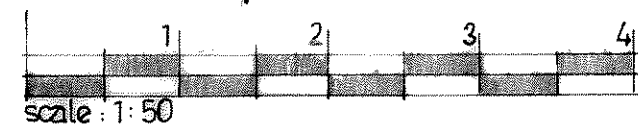

existing + proposed side
Proposed alterations to
26 Wentworth Close
Barnham. PO22 0HS

HARVEY*SENNITT Architects

Studio B
30 Red Lion Street
RICHMOND TW9 1RB
Tel: 0208 607 9444

1:50 at A3

Feb. 2021

2177.6