


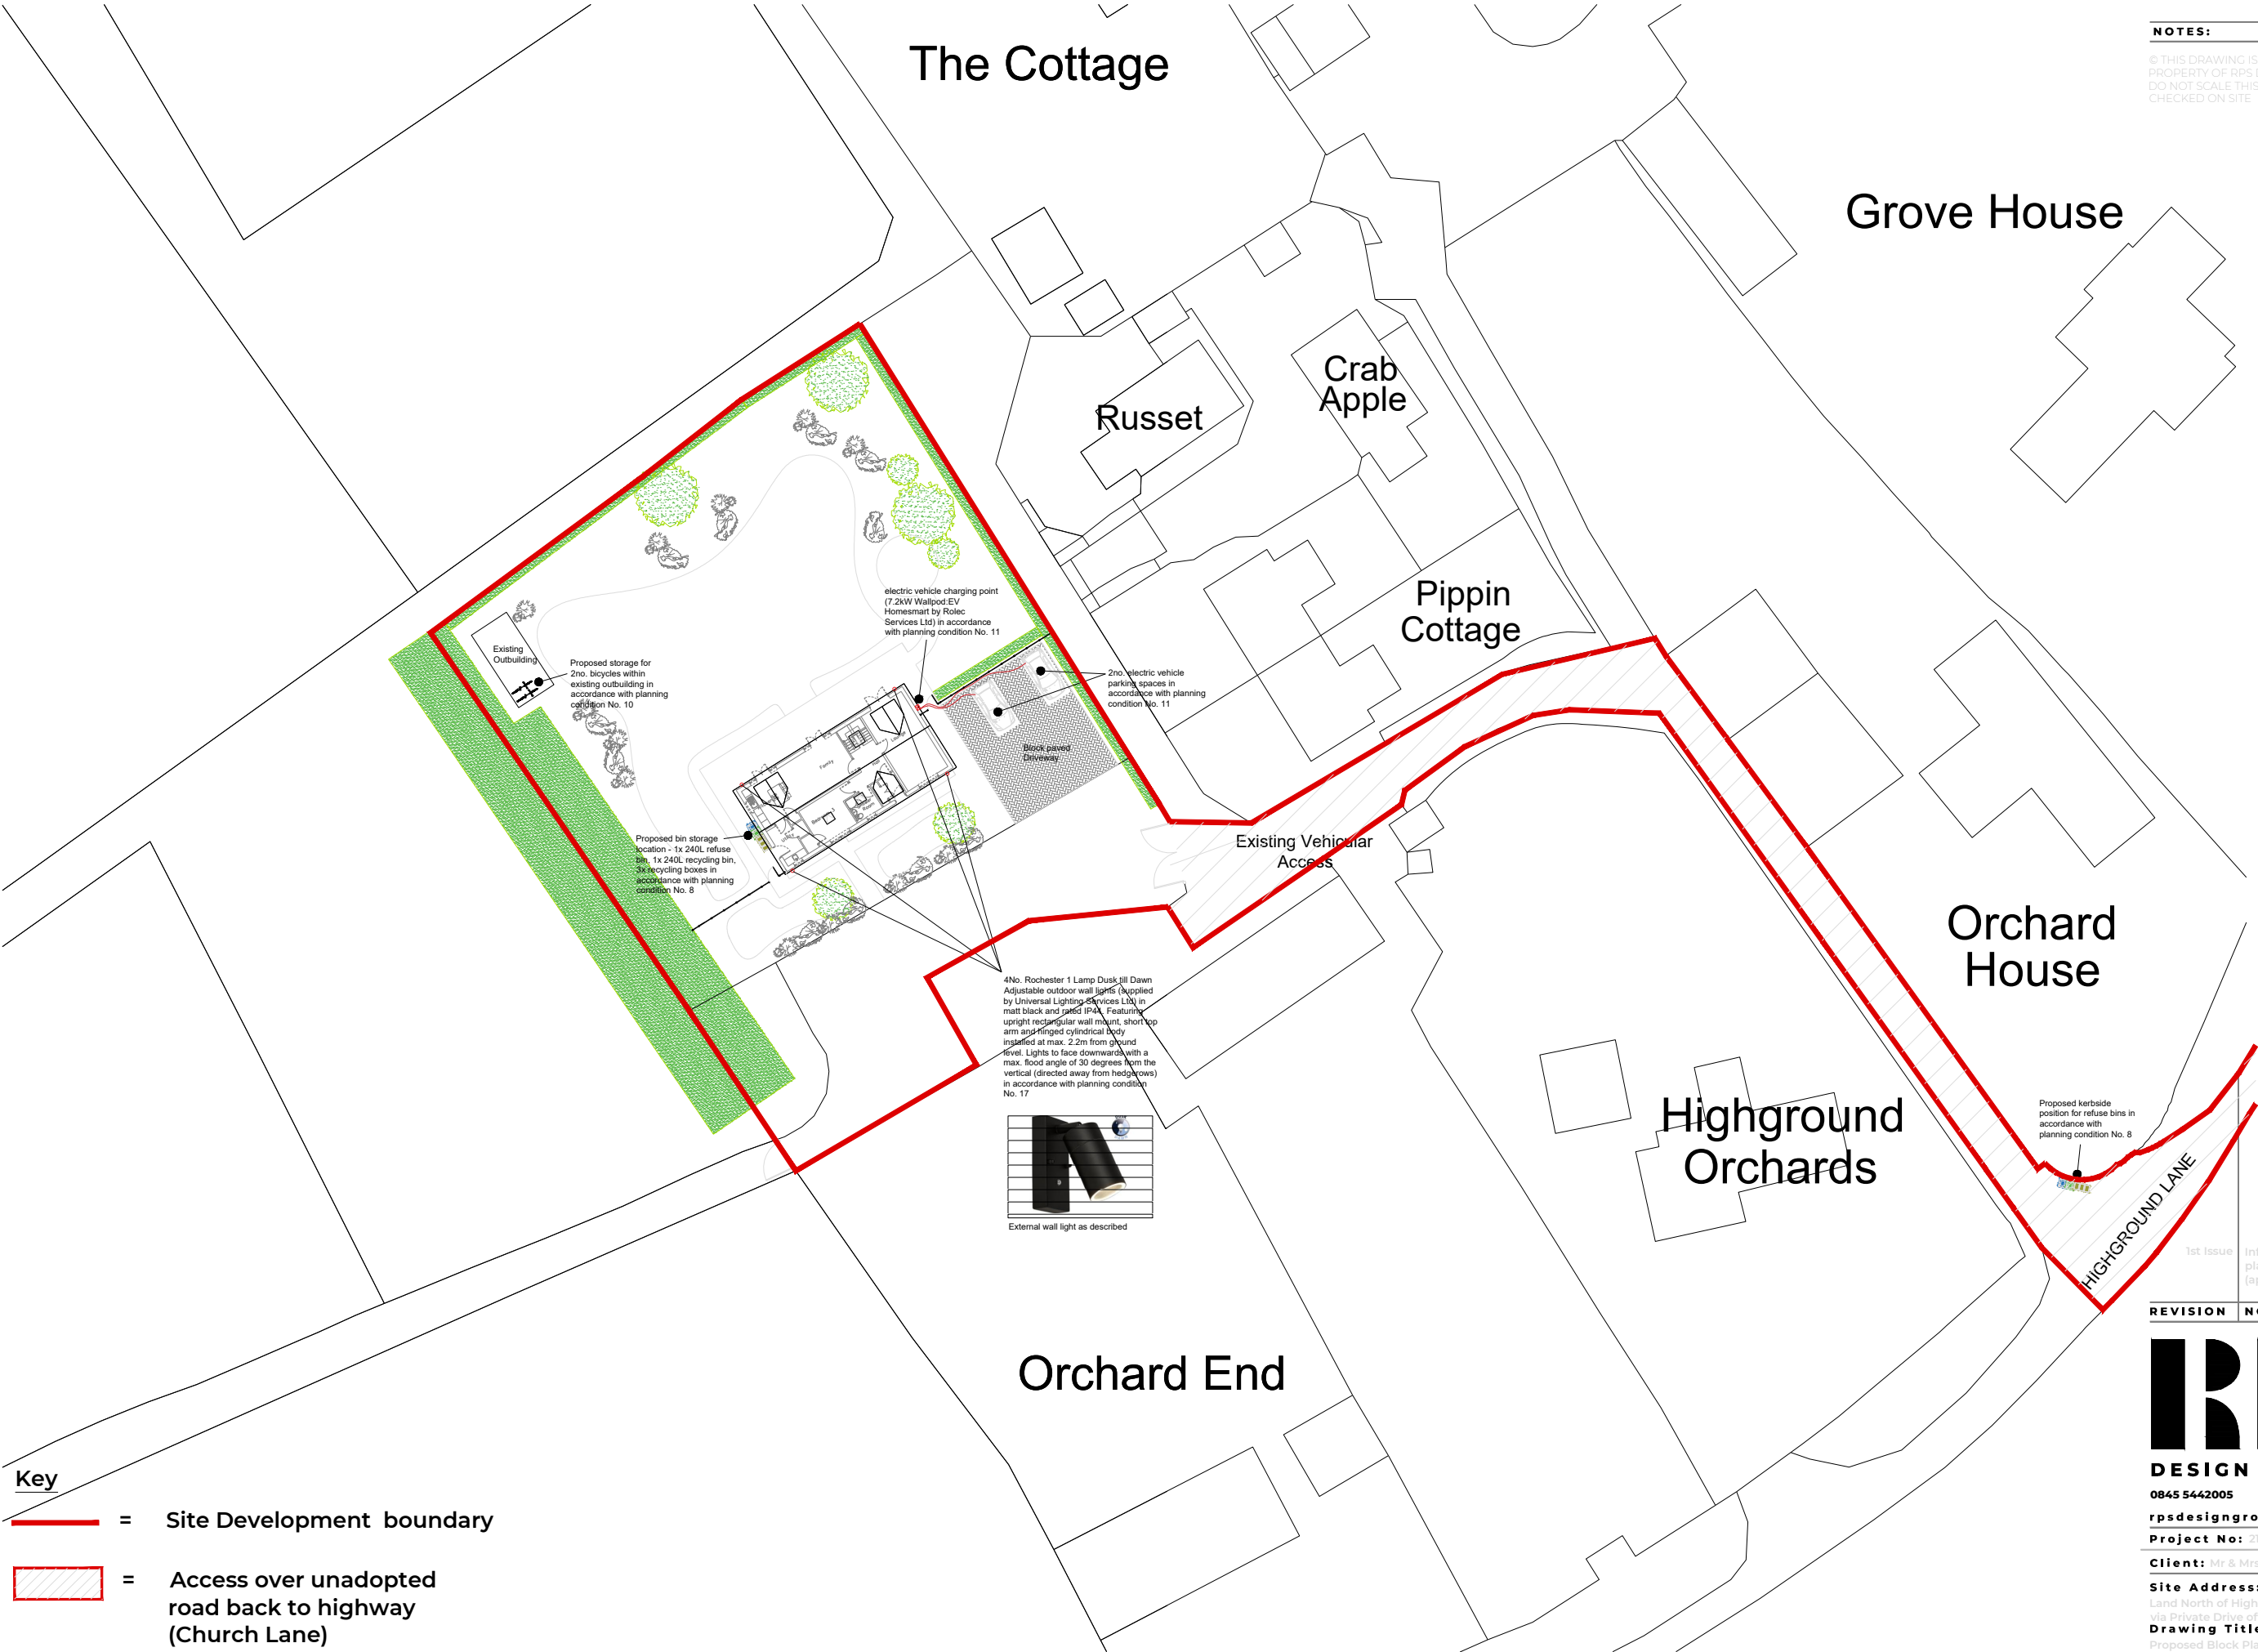

- Key**
- = Site Development boundary
  - = Access over unadopted road back to highway (Church Lane)

PROPOSED BLOCK PLAN 1:500 @A3



1st Issue Information added in relation to planning conditions nos. 8, 10, 11 & 17 (approval ref: BN/114/21/PL)

| REVISION | NOTES |
|----------|-------|
|----------|-------|

**DESIGN GROUP**  
0845 5442005  
rpsdesigngroup.co.uk  
Project No: 21.21  
Client: Mr & Mrs Bates  
Site Address:  
Land North of Highground House, accessed via Private Drive off Highground Lane  
Drawing Title:  
Proposed Block Plan - Planning Conditions Nos. 8, 10, 11 & 17  
Date: 22.02.2022 Scale: 1:500@A3  
Drawn by: RJ Checked by: AC

Drawing No: **L104**  
Status: **PLANNING**