


NOTES:
© THIS DRAWING IS COPYRIGHT AND REMAINS THE
PROPERTY OF RPS DESIGN GROUP LTD.
DO NOT SCALE THIS DRAWING - ALL DIMENSIONS TO BE
CHECKED ON SITE

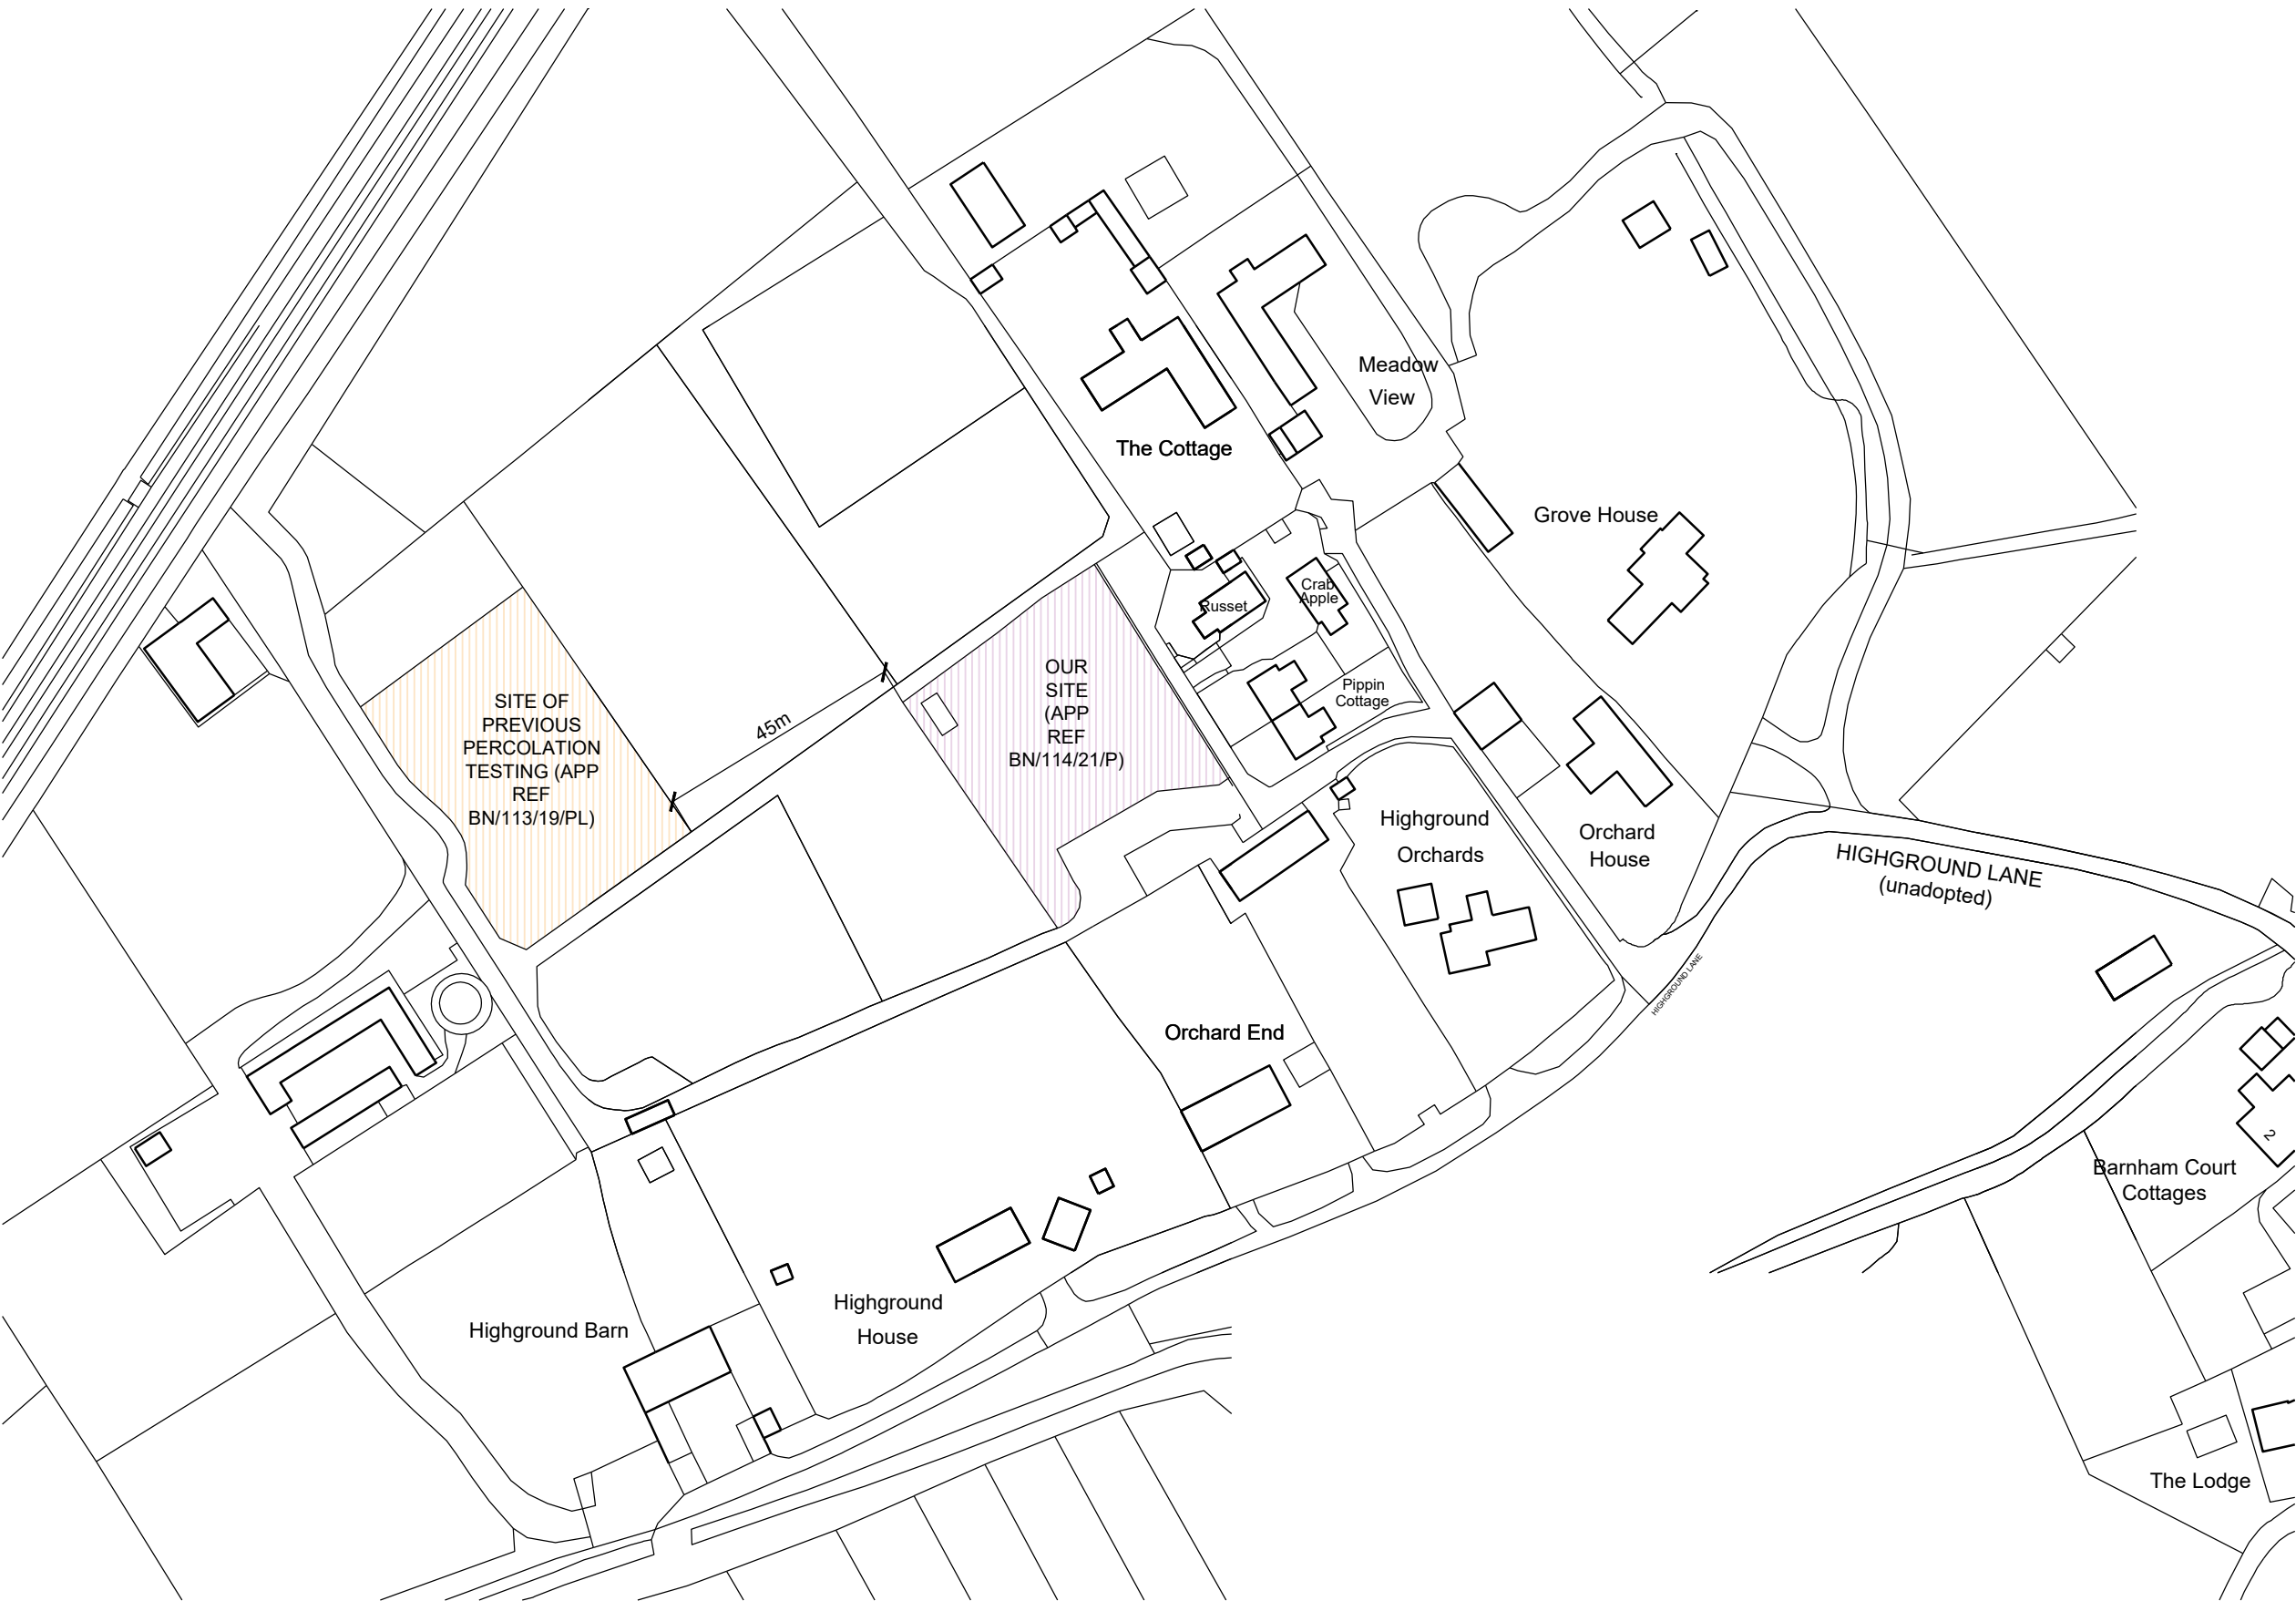

SK01_Plan showing drainage percolation test site in relation to
'The Proposed Site - BN/114/21/P' - 1:1250 @A3



XX	XX
REVISION	NOTES



0845 5442005
rpsdesigngroup.co.uk
Project No: 21.21
Client: Mr & Mrs Bates

Site Address:
Land North of Highground House, accessed
via Private Drive off Highground Lane
Drawing Title:
SK01_Plan showing drainage percolation test site
in relation to 'The Proposed Site - BN/114/21/P'
Date: 29.11.21 Scale: 1:1250@A3
Drawn by: AC Checked by: RM

Drawing No: SK01
Status: PRELIMINARY