


 Represents areas of extended full-height dormer structure.

Annotated Plan.

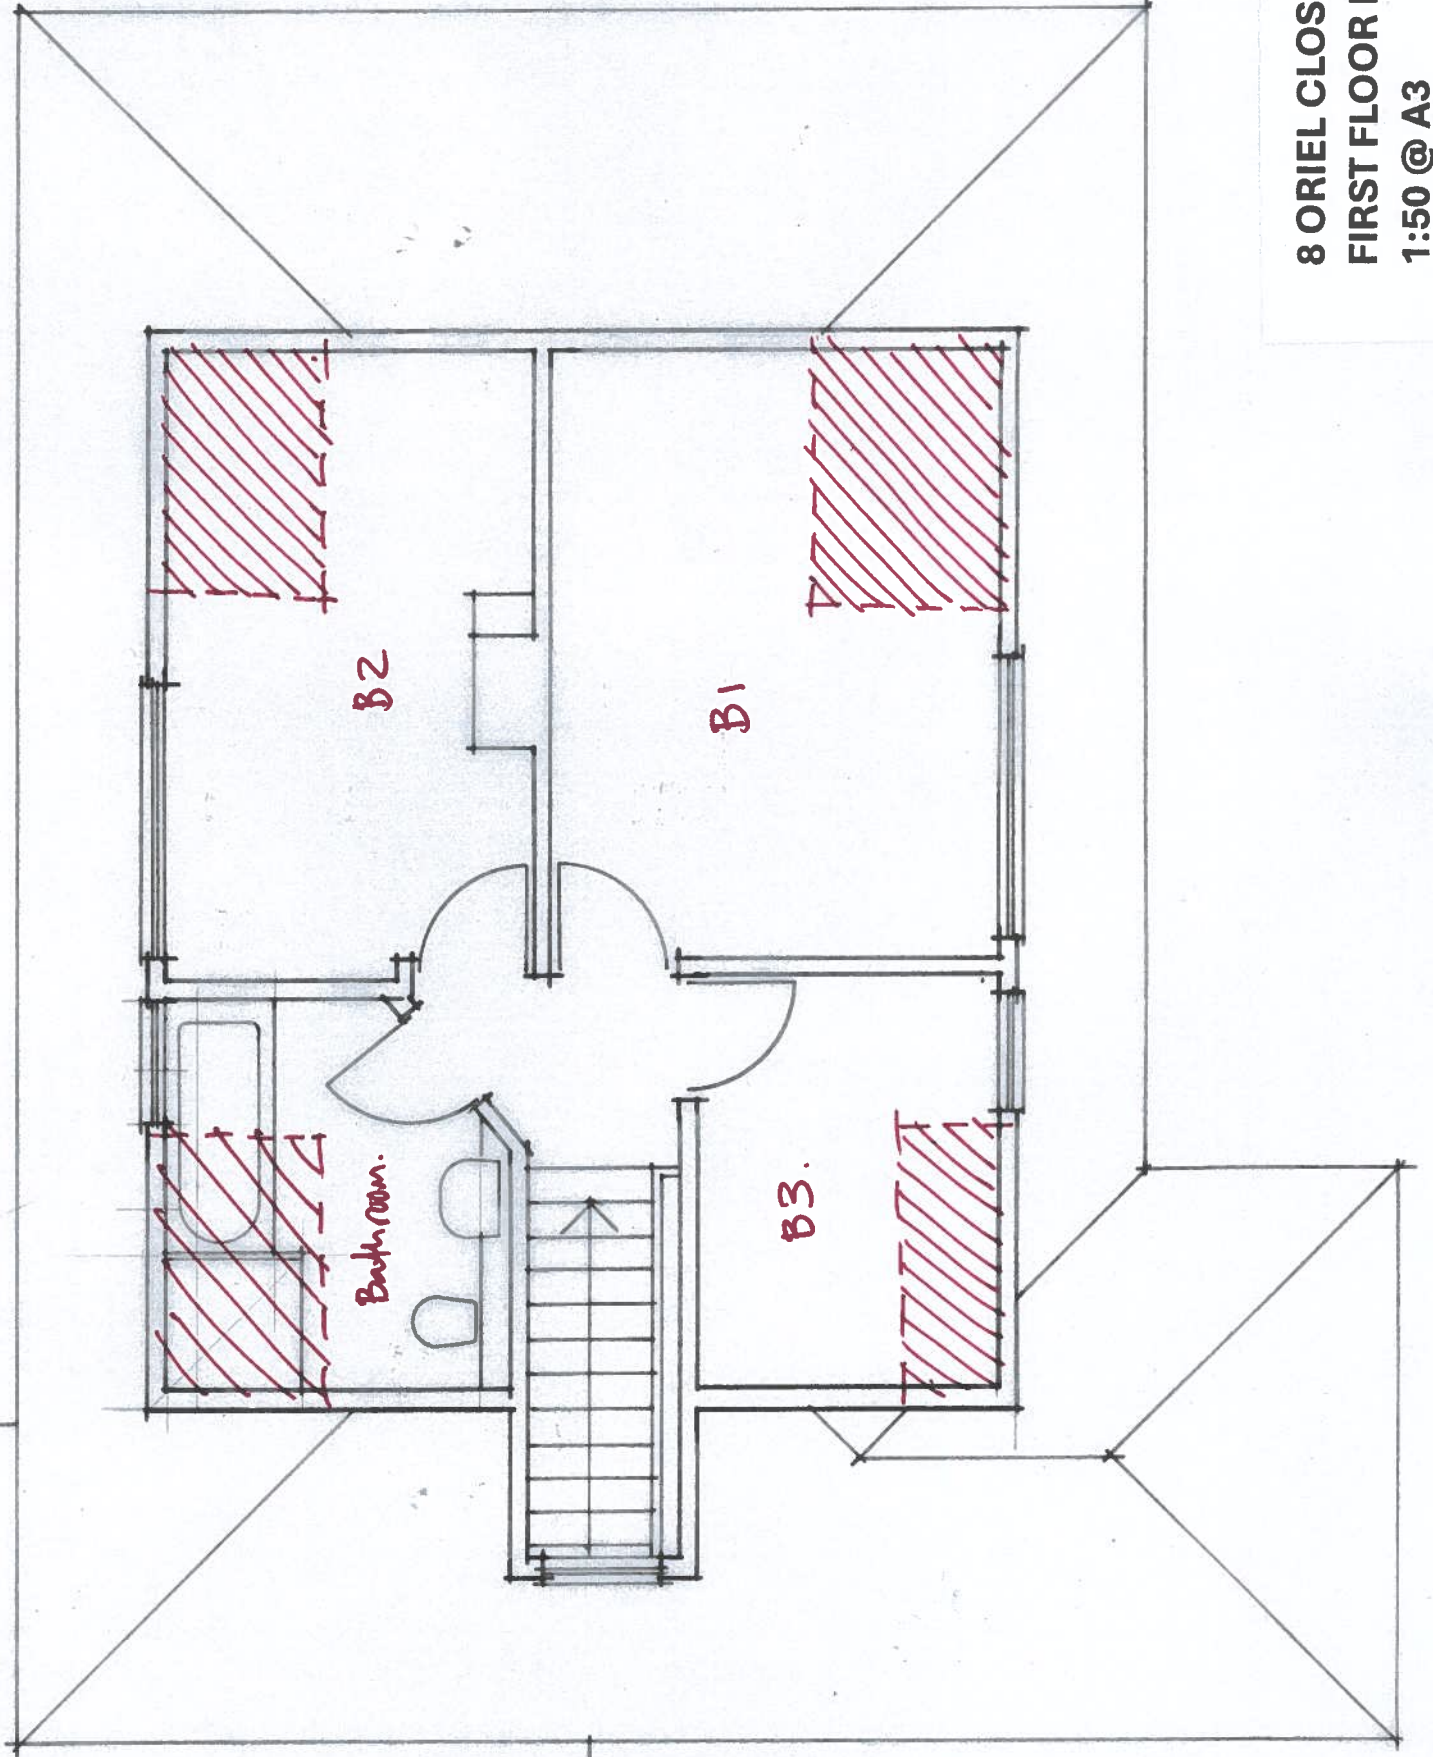

8 ORIEL CLOSE, BARNHAM
FIRST FLOOR PLAN AS PROPOSED
1:50 @ A3