


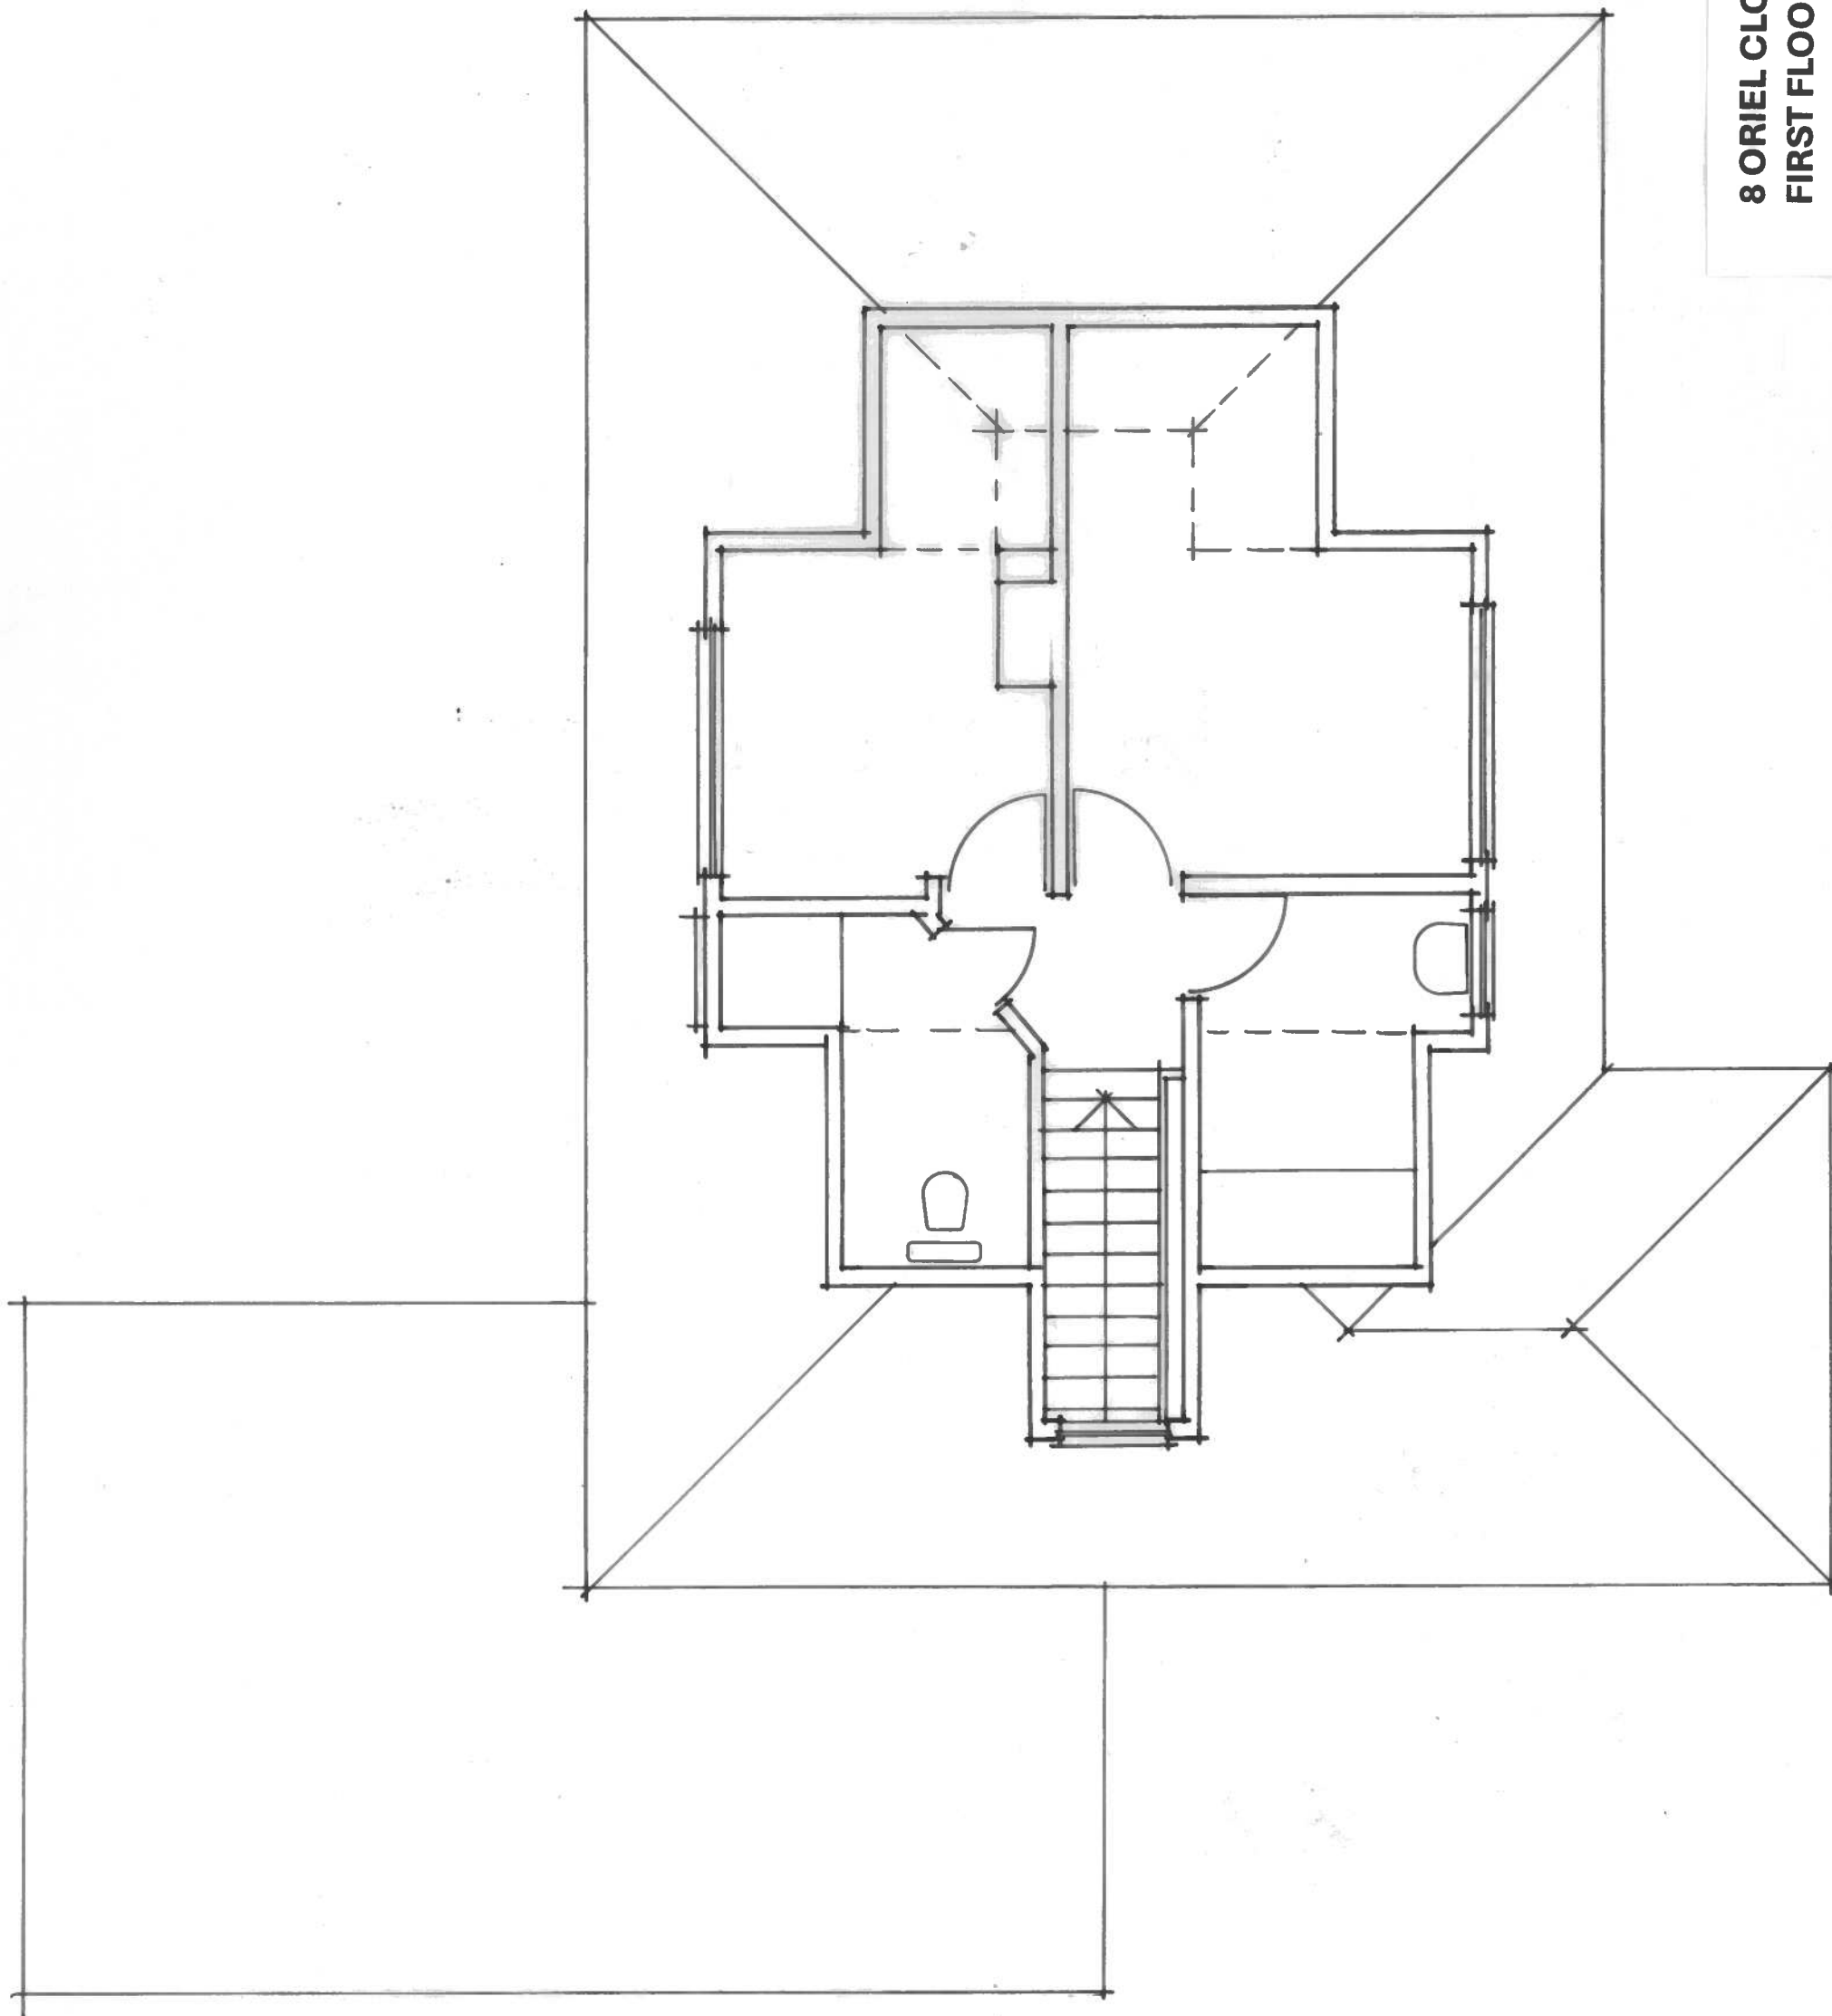

8 ORIEL CLOSE, BARNHAM
FIRST FLOOR PLAN AS EXISTING
1:50 @ A3