


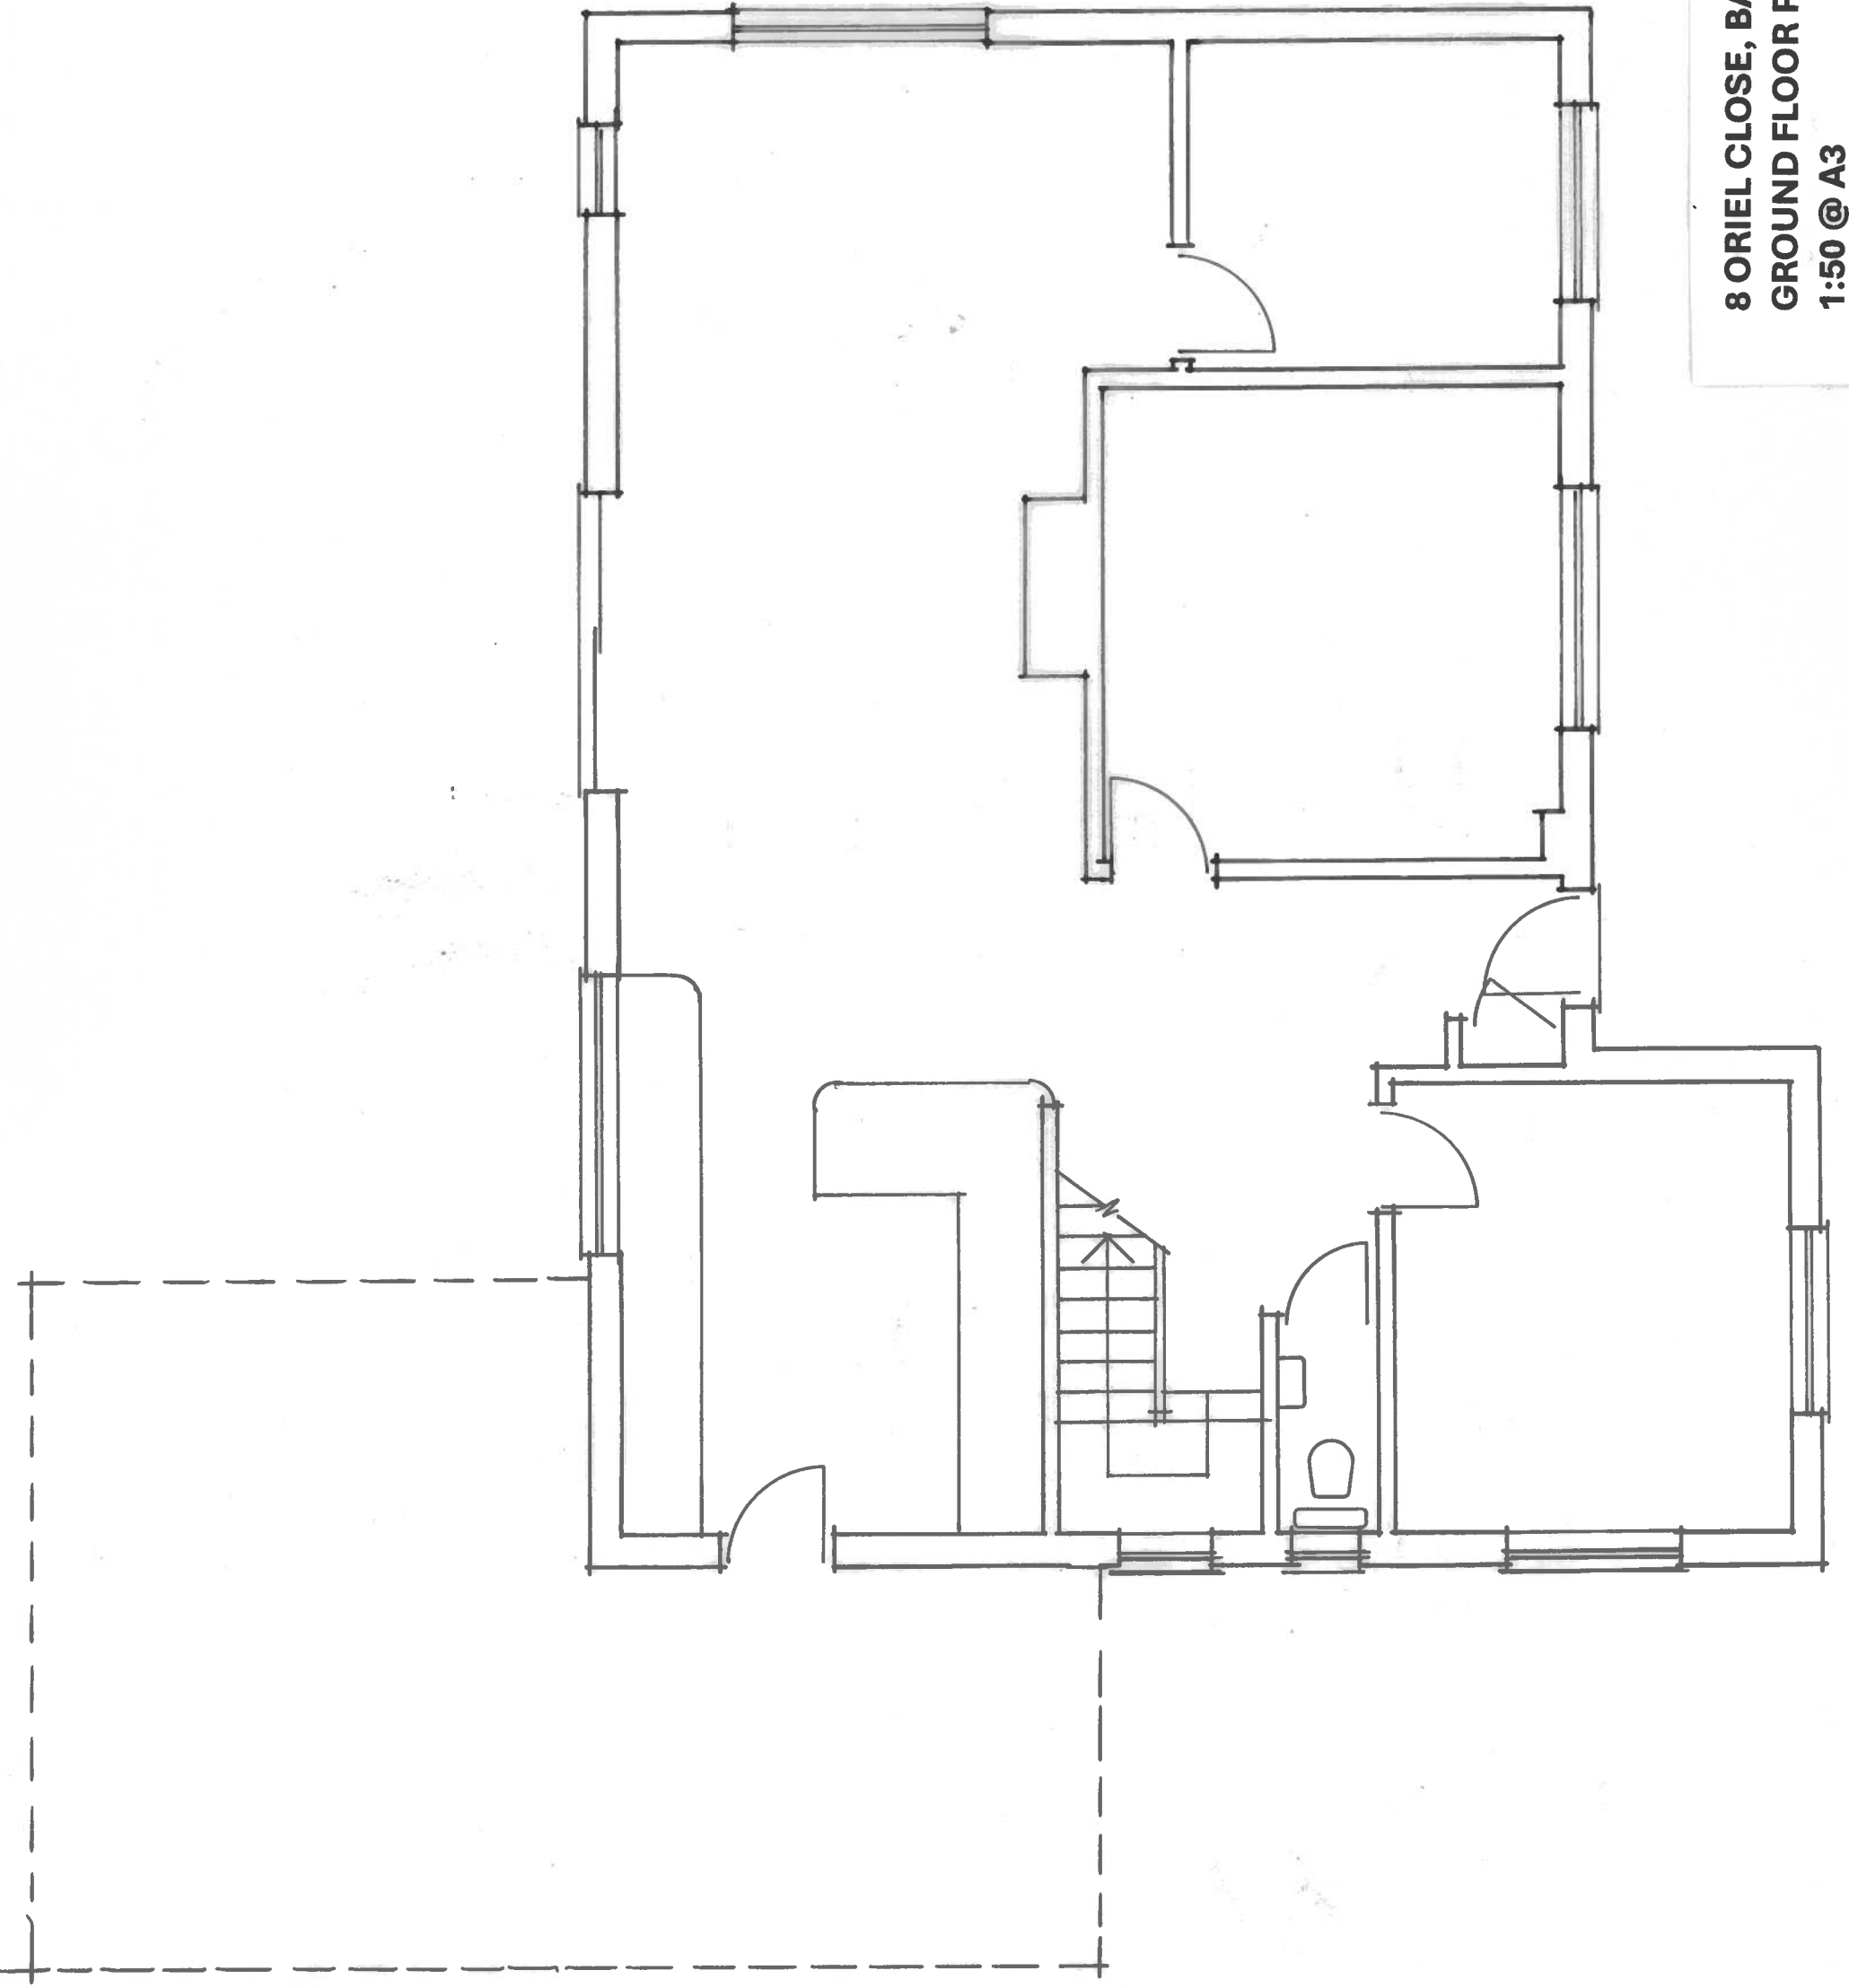

8 ORIEL CLOSE, BARNHAM
GROUND FLOOR PLAN AS PROPOSED
1:50 @ A3