


Existing walls removed
with new steel beams
over to structural
engineers details.

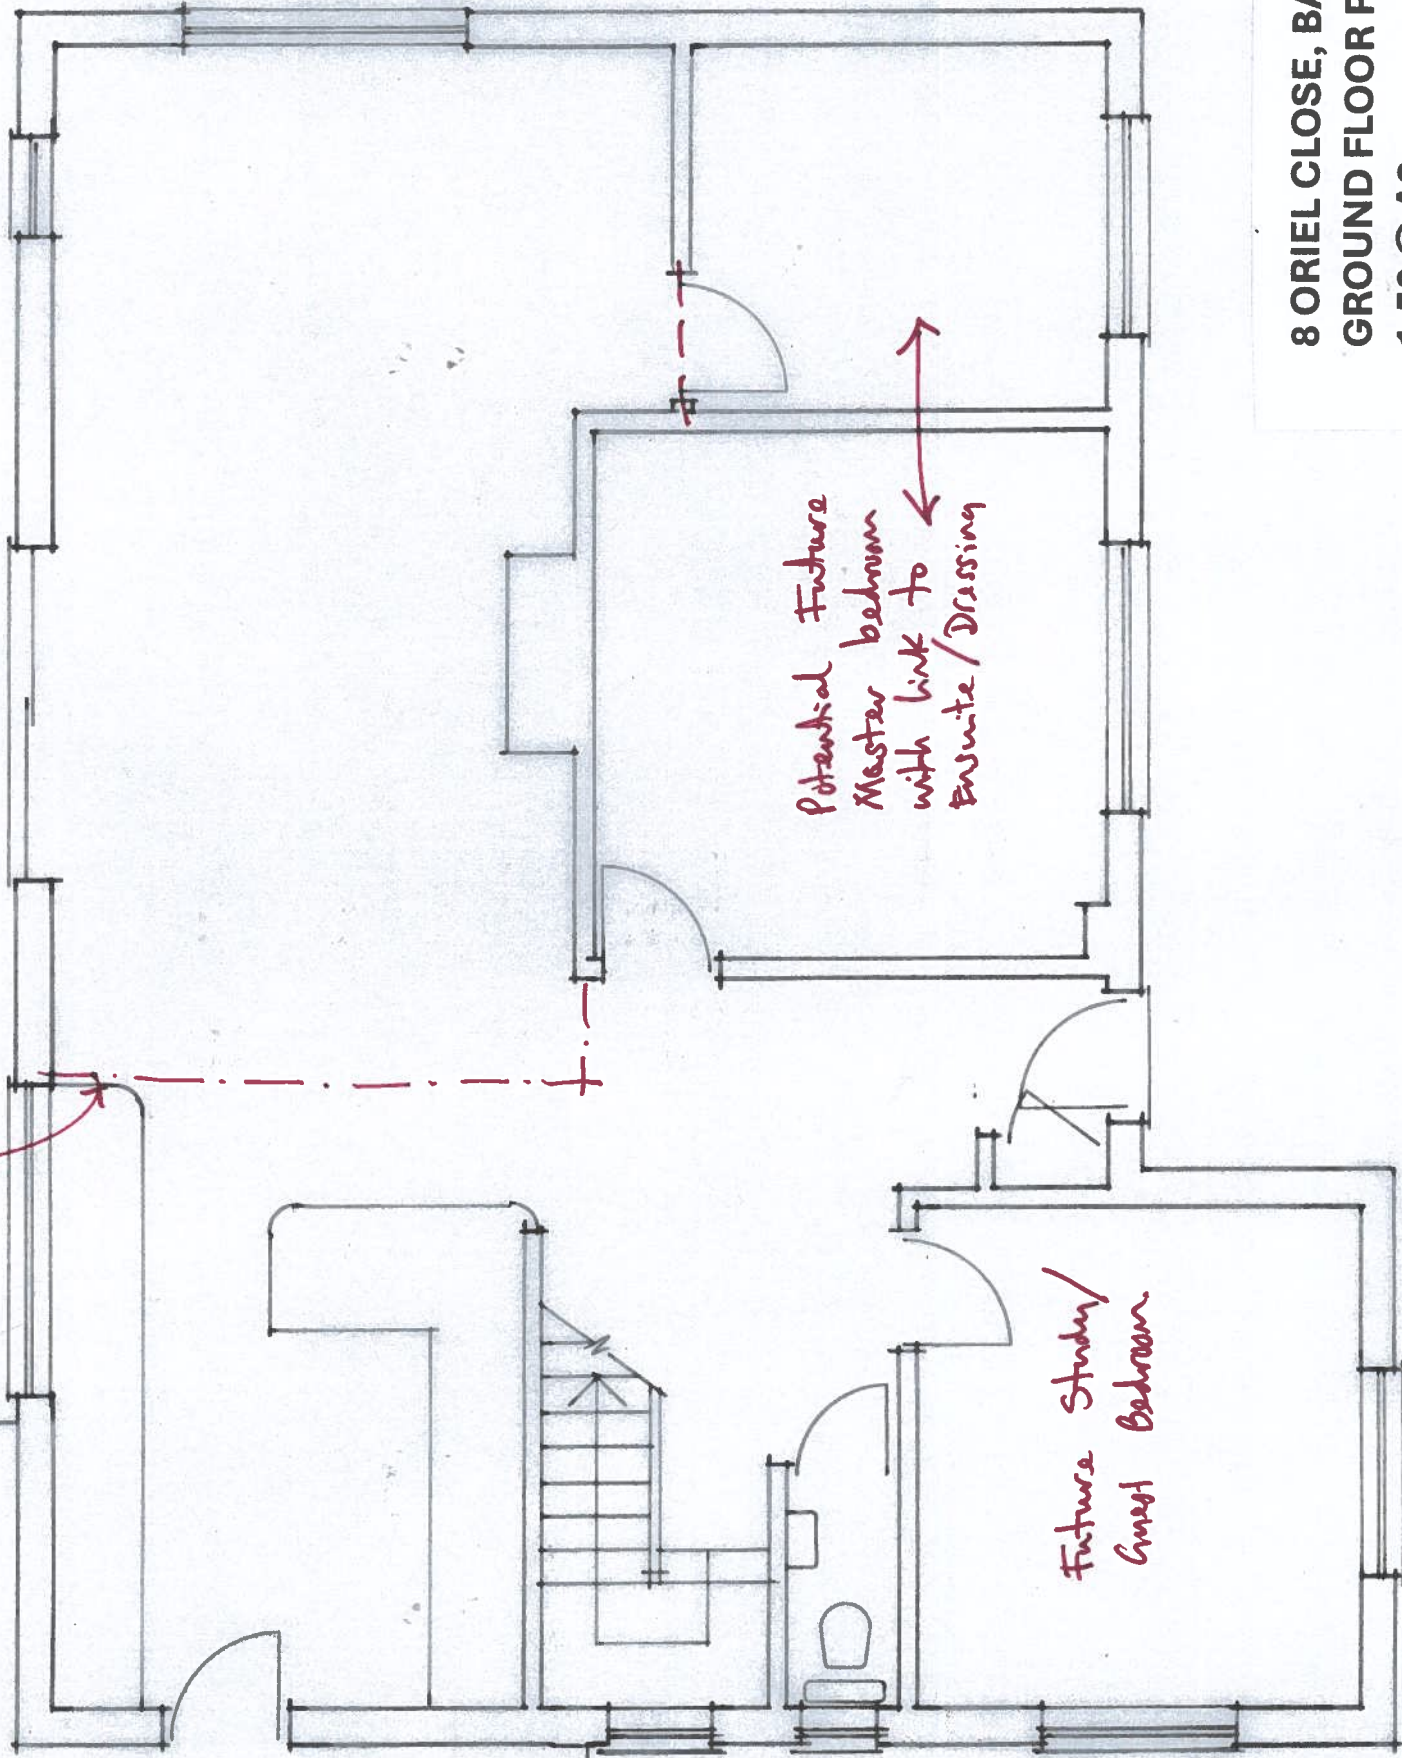

Annotated plan.

8 ORIEL CLOSE, BARNHAM
GROUND FLOOR PLAN AS PROPOSED
1:50 @ A3