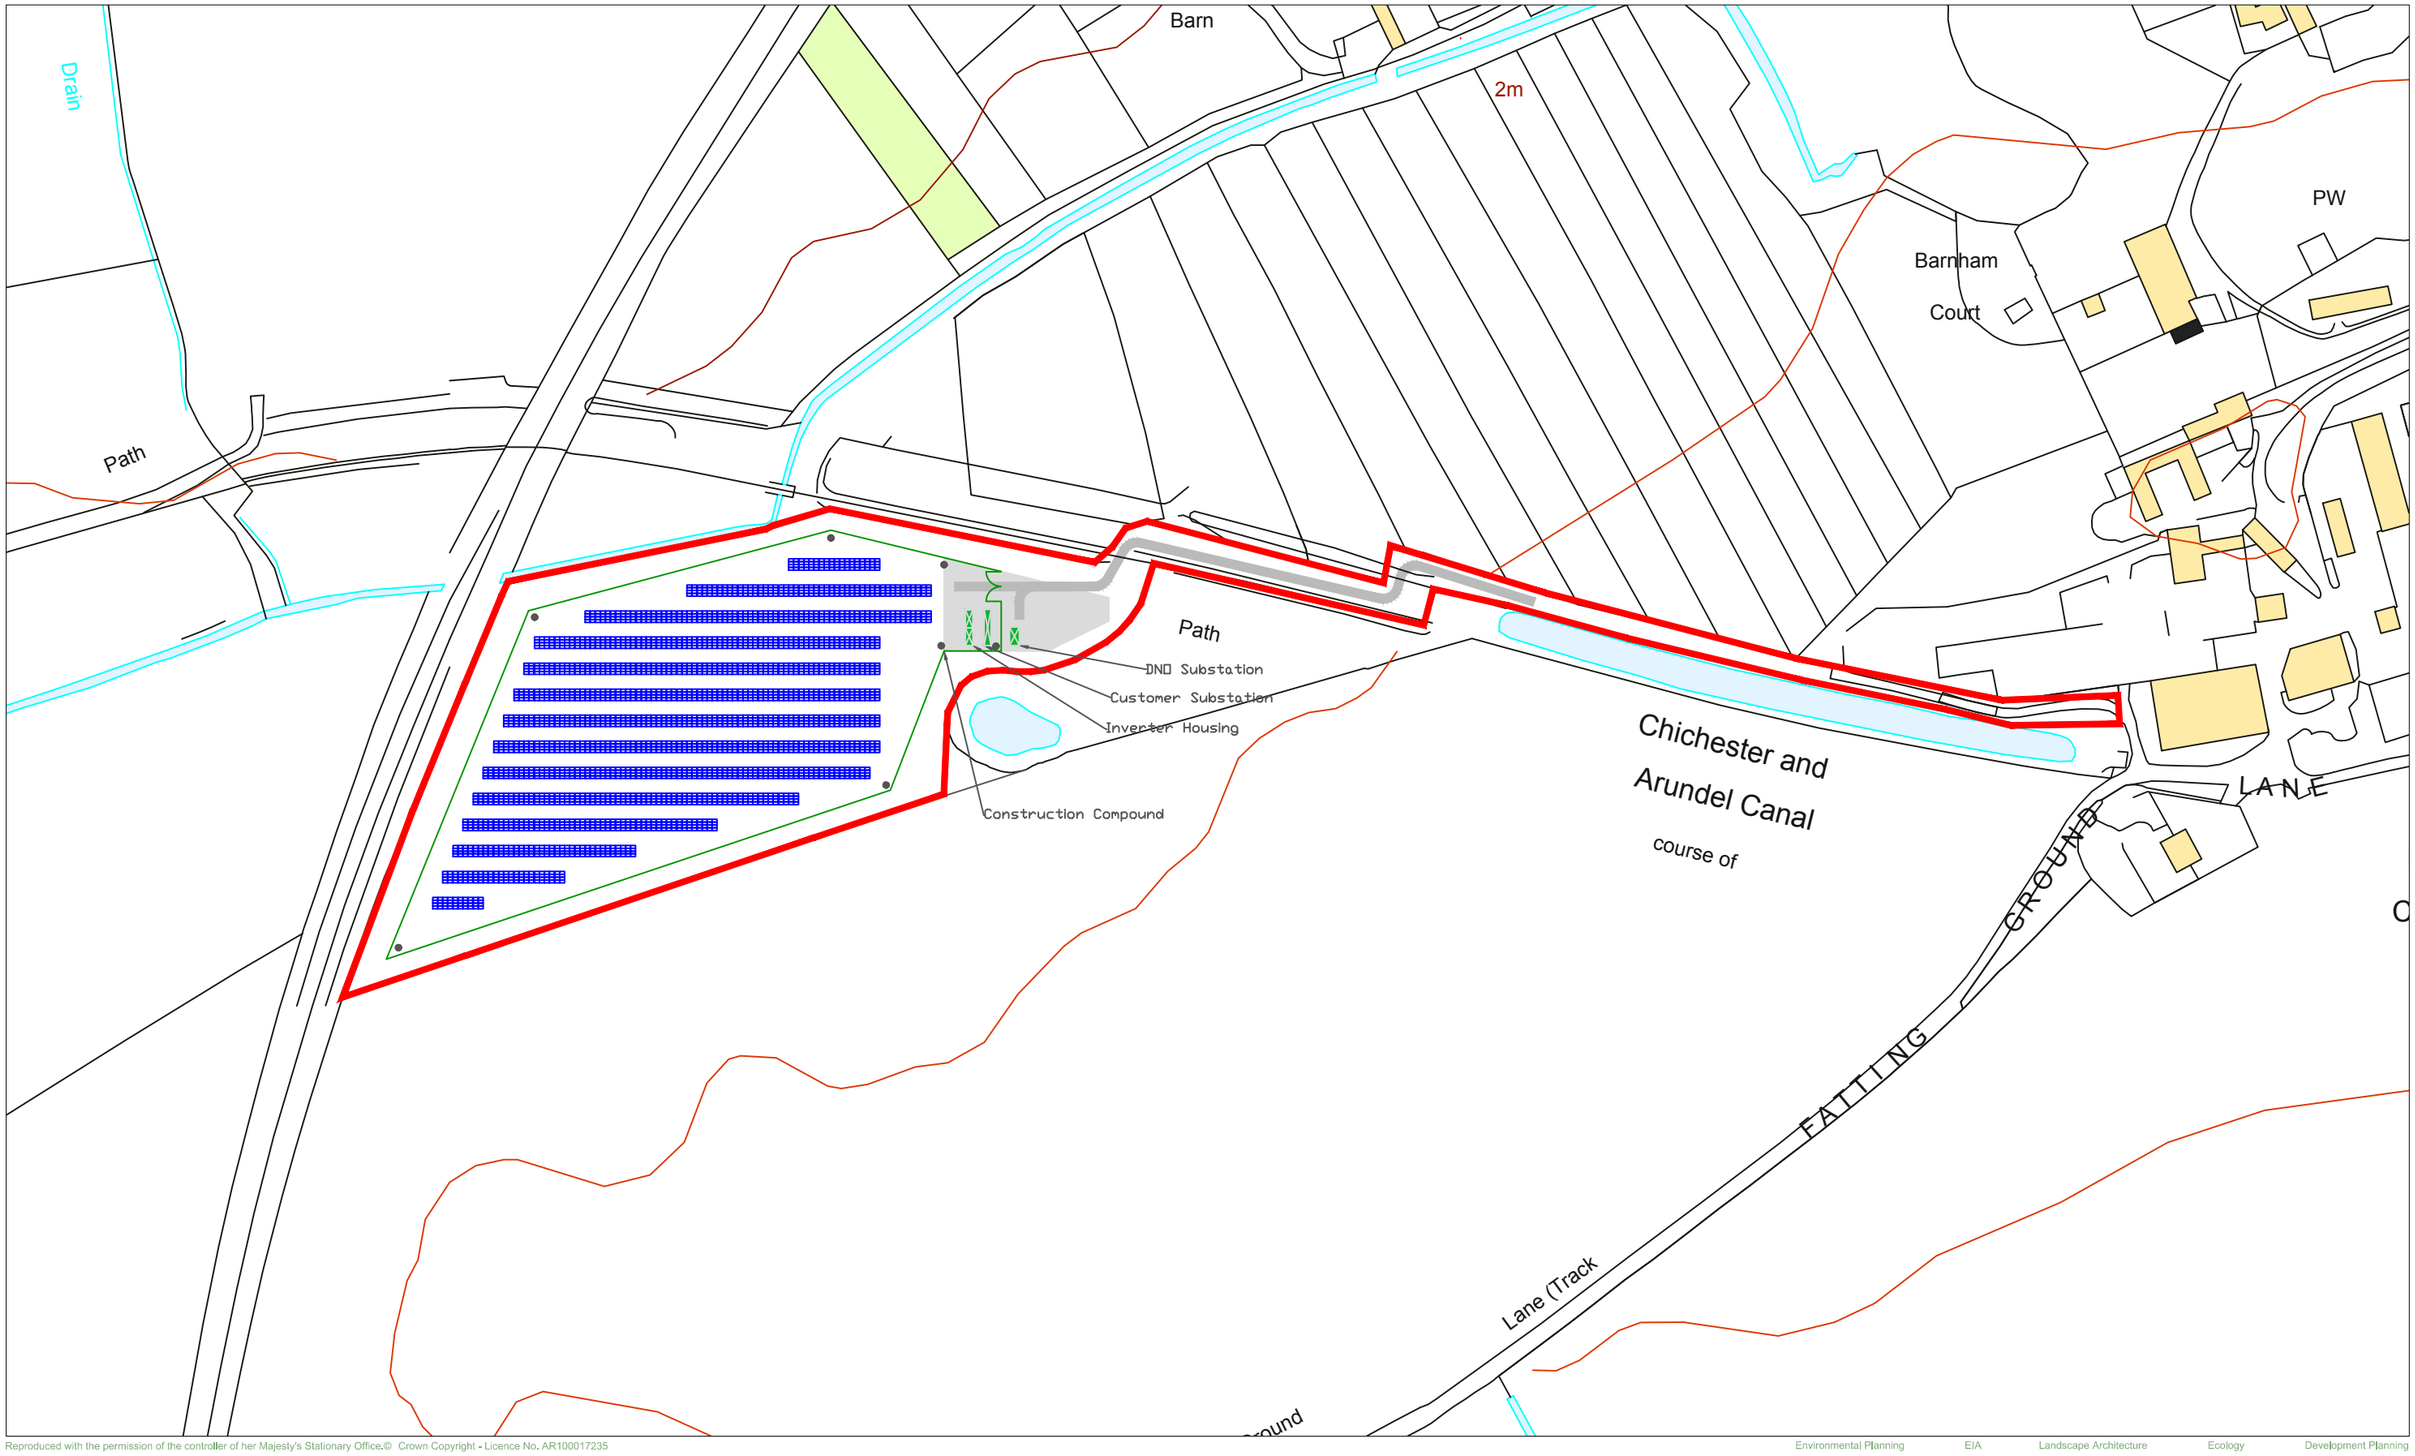

Reproduced with the permission of the controller of her Majesty's Stationary Office.© Crown Copyright - Licence No. AR100017235

Environmental Planning EIA Landscape Architecture Ecology Development Planning

GENERAL NOTES:

1. ALL DIMENSIONS AND LEVELS SHALL BE CHECKED ON SITE PRIOR TO CONSTRUCTION WORK COMMENCING.
2. ALL LANDSCAPE DRAWINGS TO BE READ IN CONJUNCTION WITH ALL RELEVANT ENGINEER'S AND ARCHITECT'S DRAWINGS AND SPECIFICATIONS.
3. ALL DRAWINGS TO BE READ IN CONJUNCTION WITH THE LANDSCAPE SPECIFICATION.
4. ANY DISCREPANCY CONCERNING THE DRAWINGS SHOULD BE REFERRED TO THE CA IMMEDIATELY.
5. ALL DIMENSIONS IN MILLIMETERS UNLESS NOTED OTHERWISE.
6. ALL LEVELS IN METERS.
7. DO NOT SCALE OFF THIS DRAWING.
8. EXISTING SERVICE ALIGNMENTS SHALL BE CHECKED ON SITE BY THE CONTRACTOR PRIOR TO CONSTRUCTION WORK COMMENCING.

DRAWING NOTES:

N

Rev:	Date:	Description:	Drawn	Ch'd
00	--/--/--	.	00	00

THE Landmark PRACTICE
Hope Chapel House
Hope Chapel Hill
Hotwells
Bristol BS8 4ND
United Kingdom
Tel: +44 (0)117 923 0455
enquiries@thelandmarkpractice.com
www.thelandmarkpractice.com

CLIENT: BL_SOLAR_7_LIMITED		
PROJECT: BARNHAM_COURT		
TITLE: LAYOUT_PLAN		
Status: PLANNING	Drawn: JL	Checked: GM
Scale: SCALE@A3	Date: 20.07.15	Approved: BR
Drawing Number: 2768_LF_100		Rev: .

S:\PROJECTS\2015\2768 - BNRG Barnham Court GM\GRAPHICS

ARUN DISTRICT COUNCIL BN/29/15/PL