


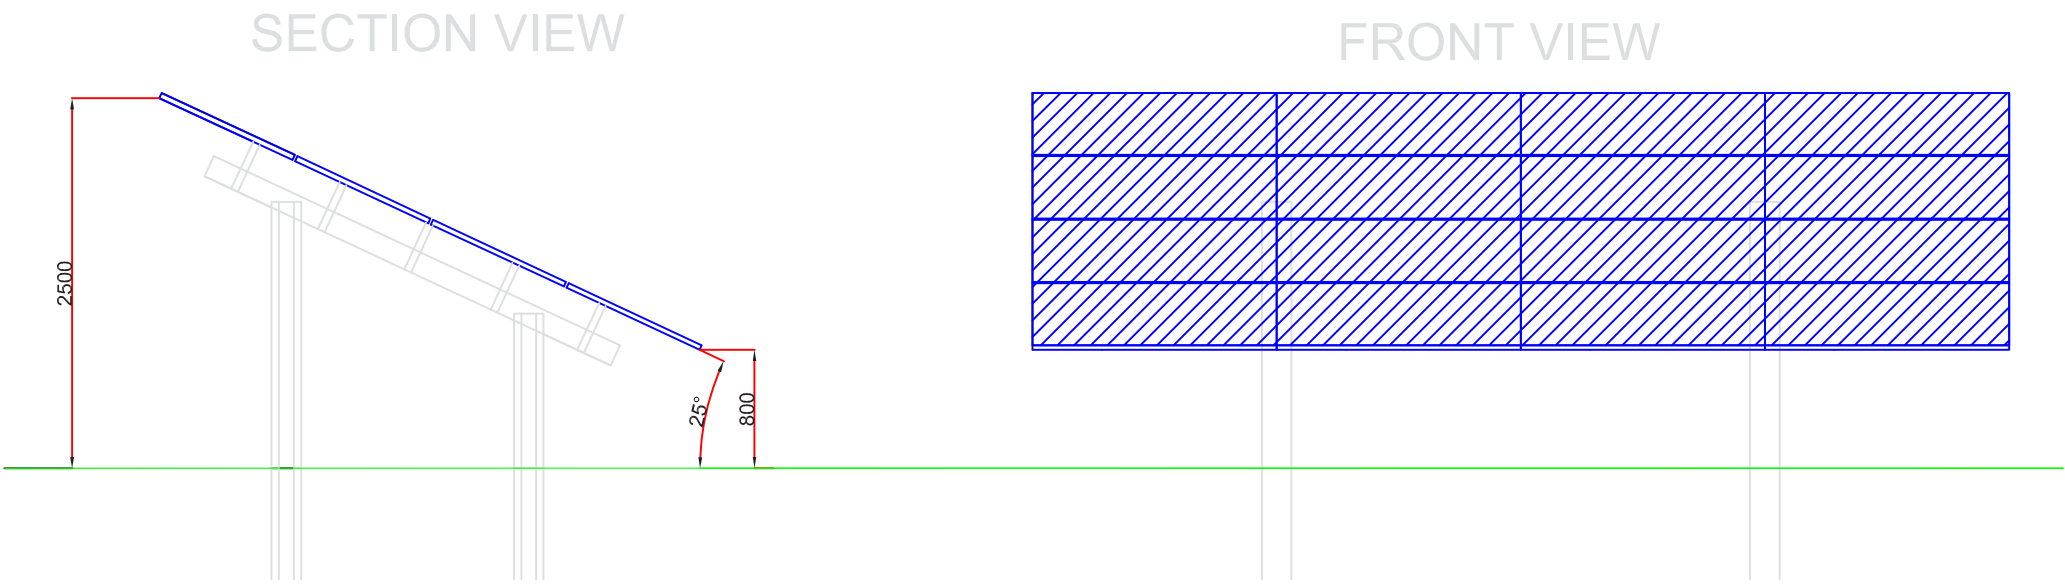

Scale 1:50 @A3

BARNHAM COURT

2768\_04  
Typical panel elevations  
21/07/2015

THE **Landmark**  
PRACTICE

Hope Chapel House Hope Chapel Hill Hotwells Bristol BS8 4ND Tel 0117 923 0455 [www.thelandmarkpractice.com](http://www.thelandmarkpractice.com)