


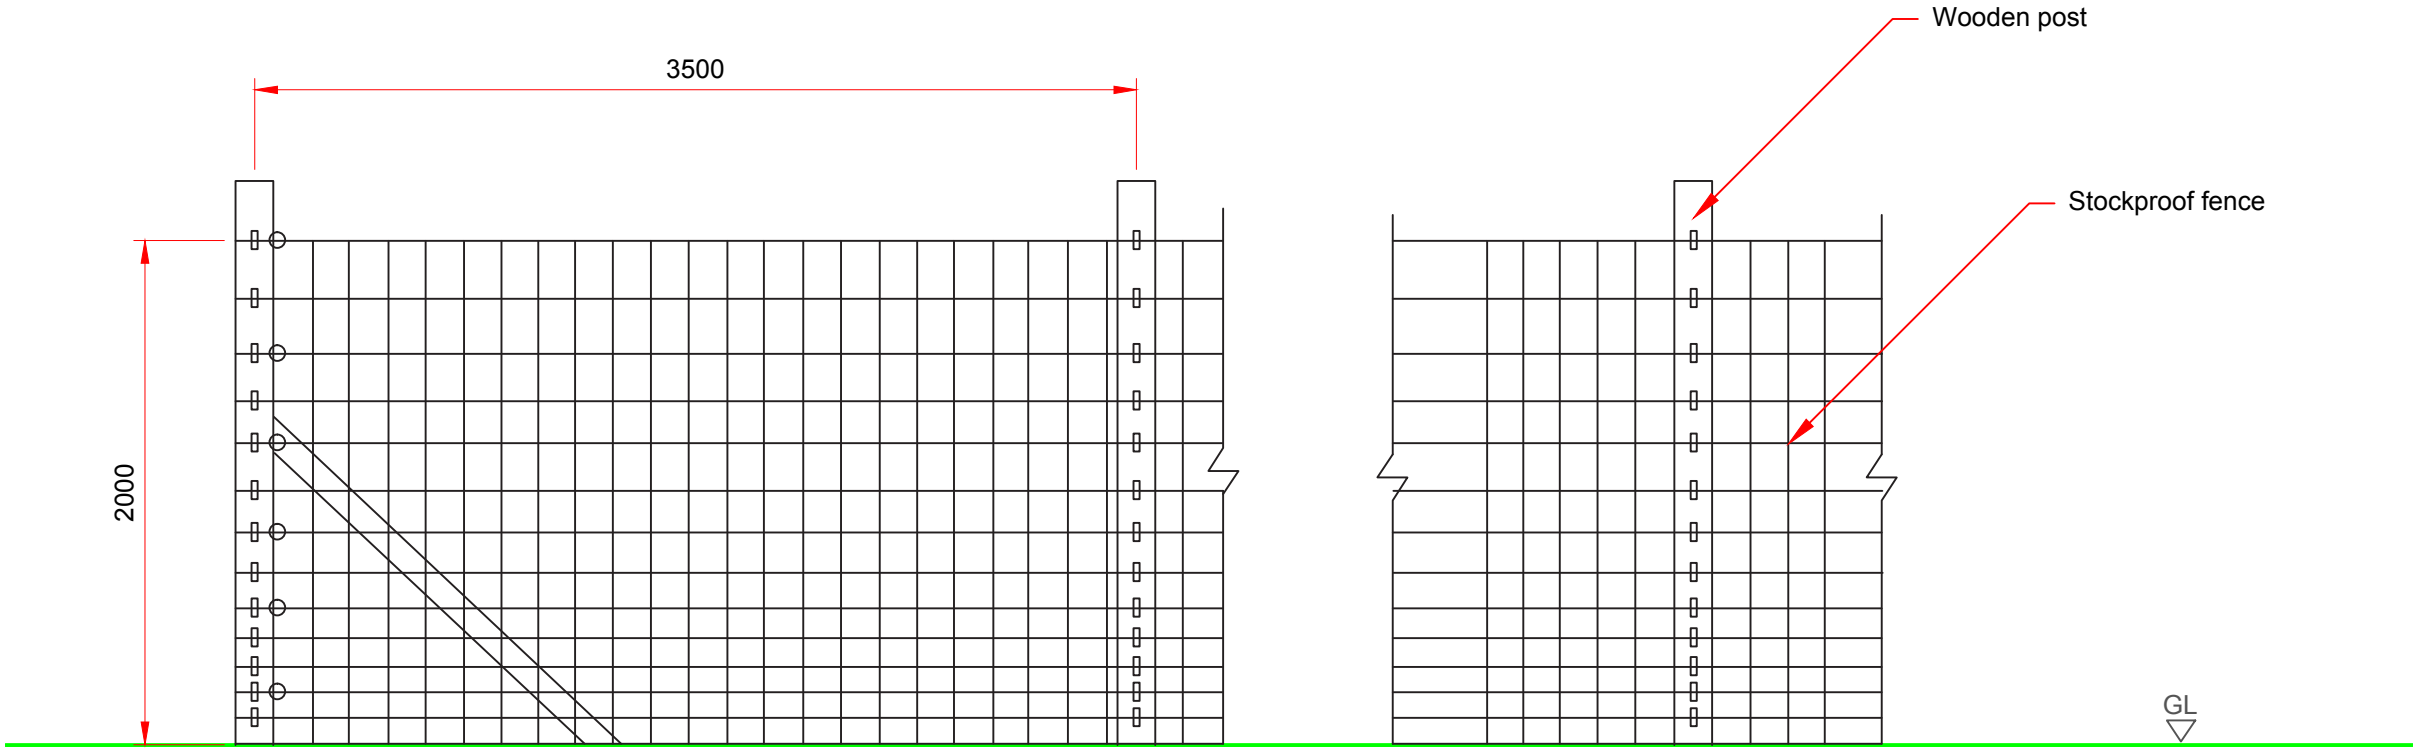

Scale 1:30 @A3

BARNHAM COURT

2768_05
Typical fence details
21/07/2015

THE **Landmark**
PRACTICE

Hope Chapel House Hope Chapel Hill Hotwells Bristol BS8 4ND Tel 0117 923 0455 www.thelandmarkpractice.com