



ARUN DISTRICT COUNCIL

9 - SEP 2015

RECEIVED

Planning and Development Services
Arun District Council
Arun Civic Centre
Maltravers Road
Littlehampton
West Sussex
BN17 5LF

Developer Services
Southern Water
Sparrowgrove House
Sparrowgrove
Otterbourne
Hampshire
SO21 2SW

Tel: 0330 303 0119

Email: developerservices@southernwater.co.uk

Your Ref

BN/29/15/PL

Our Ref

PLAN-010806

Date

01/09/2015

Dear Sir

Proposal: Solar park including the erection of solar arrays, inverters, transformers, equipment housing, security fencing, internal tracks, ancillary equipment & ecological mitigation. This is a Departure from the Development Plan.

Site: Land at Barnham Court, Barnham, PO220BU.
BN/29/15/PL

Thank you for your letter of 10/08/2015.

Please find attached a plan of the sewer records showing the approximate position of foul sewer within the site. The exact position of the foul sewers must be determined on site by the applicant before the layout of the proposed development is finalised.

Please note:

- No development/structures or excavation or new tree planting should be located within 3 metres either side of the centreline of the public sewer.
- No new soakaways should be located within 5 metres of a public sewer.
- All existing infrastructure should be protected during the course of construction works.

Furthermore, due to changes in legislation that came in to force on 1st October 2011 regarding the future ownership of sewers it is possible that a sewer now deemed to be public could be crossing the above property. Therefore, should any sewer be found during construction works, an investigation of the sewer will be required to ascertain its condition, the number of properties served, and potential means of access before any further works commence on site.

The applicant is advised to discuss the matter further with Southern Water, Sparrowgrove House, Sparrowgrove, Otterbourne, Hampshire SO21 2SW (Tel: 0330 303 0119) or www.southernwater.co.uk.

Our initial investigations indicate that there are no public surface water sewers in the area to serve this development. Alternative means of draining surface water from this development are required. This should not involve disposal to a public foul sewer.

The planning application form makes reference to drainage using Sustainable Urban Drainage Systems (SUDS).


Under current legislation and guidance SUDS rely upon facilities which are not adoptable by sewerage undertakers. Therefore, the applicant will need to ensure that arrangements exist for the long term maintenance of the SUDS facilities. It is critical that the effectiveness of these systems is maintained in perpetuity. Good management will avoid flooding from the proposed surface water system, which may result in the inundation of the foul sewerage system. Thus, where a SUDS scheme is to be implemented, the drainage details submitted to the Local Planning Authority should:

- Specify the responsibilities of each party for the implementation of the SUDS scheme
- Specify a timetable for implementation
- Provide a management and maintenance plan for the lifetime of the development. This should include the arrangements for adoption by any public authority or statutory undertaker and any other arrangements to secure the operation of the scheme throughout its lifetime.

Yours sincerely


Developer Services

SOUTHERN WATER

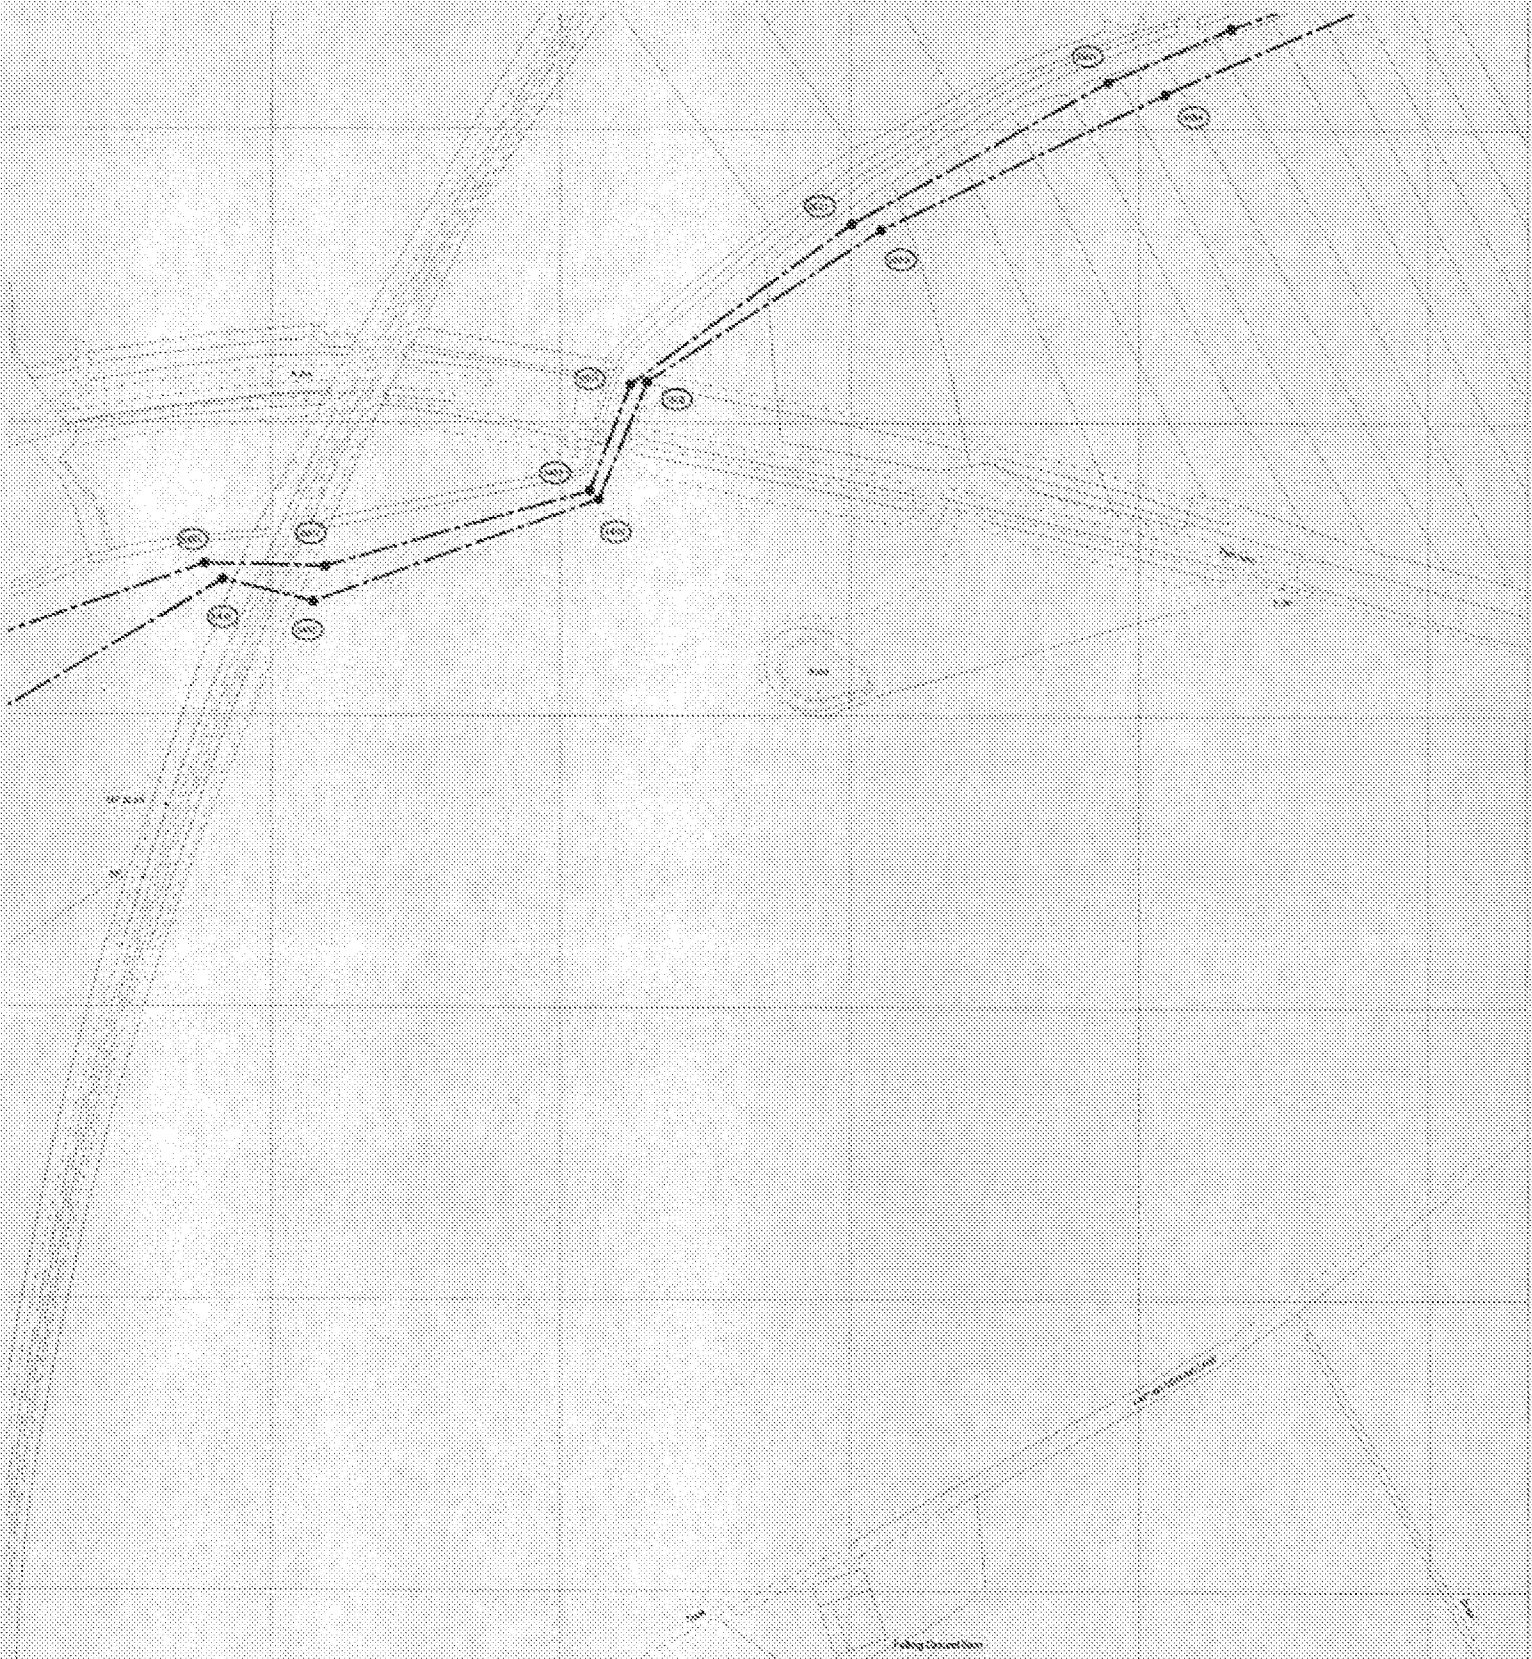

The positions of pipes shown on this plan are believed to be correct, but Southern Water Services Ltd accept no responsibility in the event of inaccuracy. The actual positions should be determined on site.

Based upon Ordnance Survey Digital Data with the permission of the controller of HM.S.O. Crown Copyright Reserved Licence No. WD 298529

O.S. REF: SU95035W

Scale: 1:2500

Screen Print

WARNING: BAC pipes are constructed of Bonded Asbestos Cement

WARNING: Unknown (UNK) materials may include Bonded Asbestos Cement



Printed By: Ponnany

Date: 31-8-2015

Southern Water MapGuide Browser

Requested By:



ARUN DISTRICT COUNCIL BN/29/15/PL