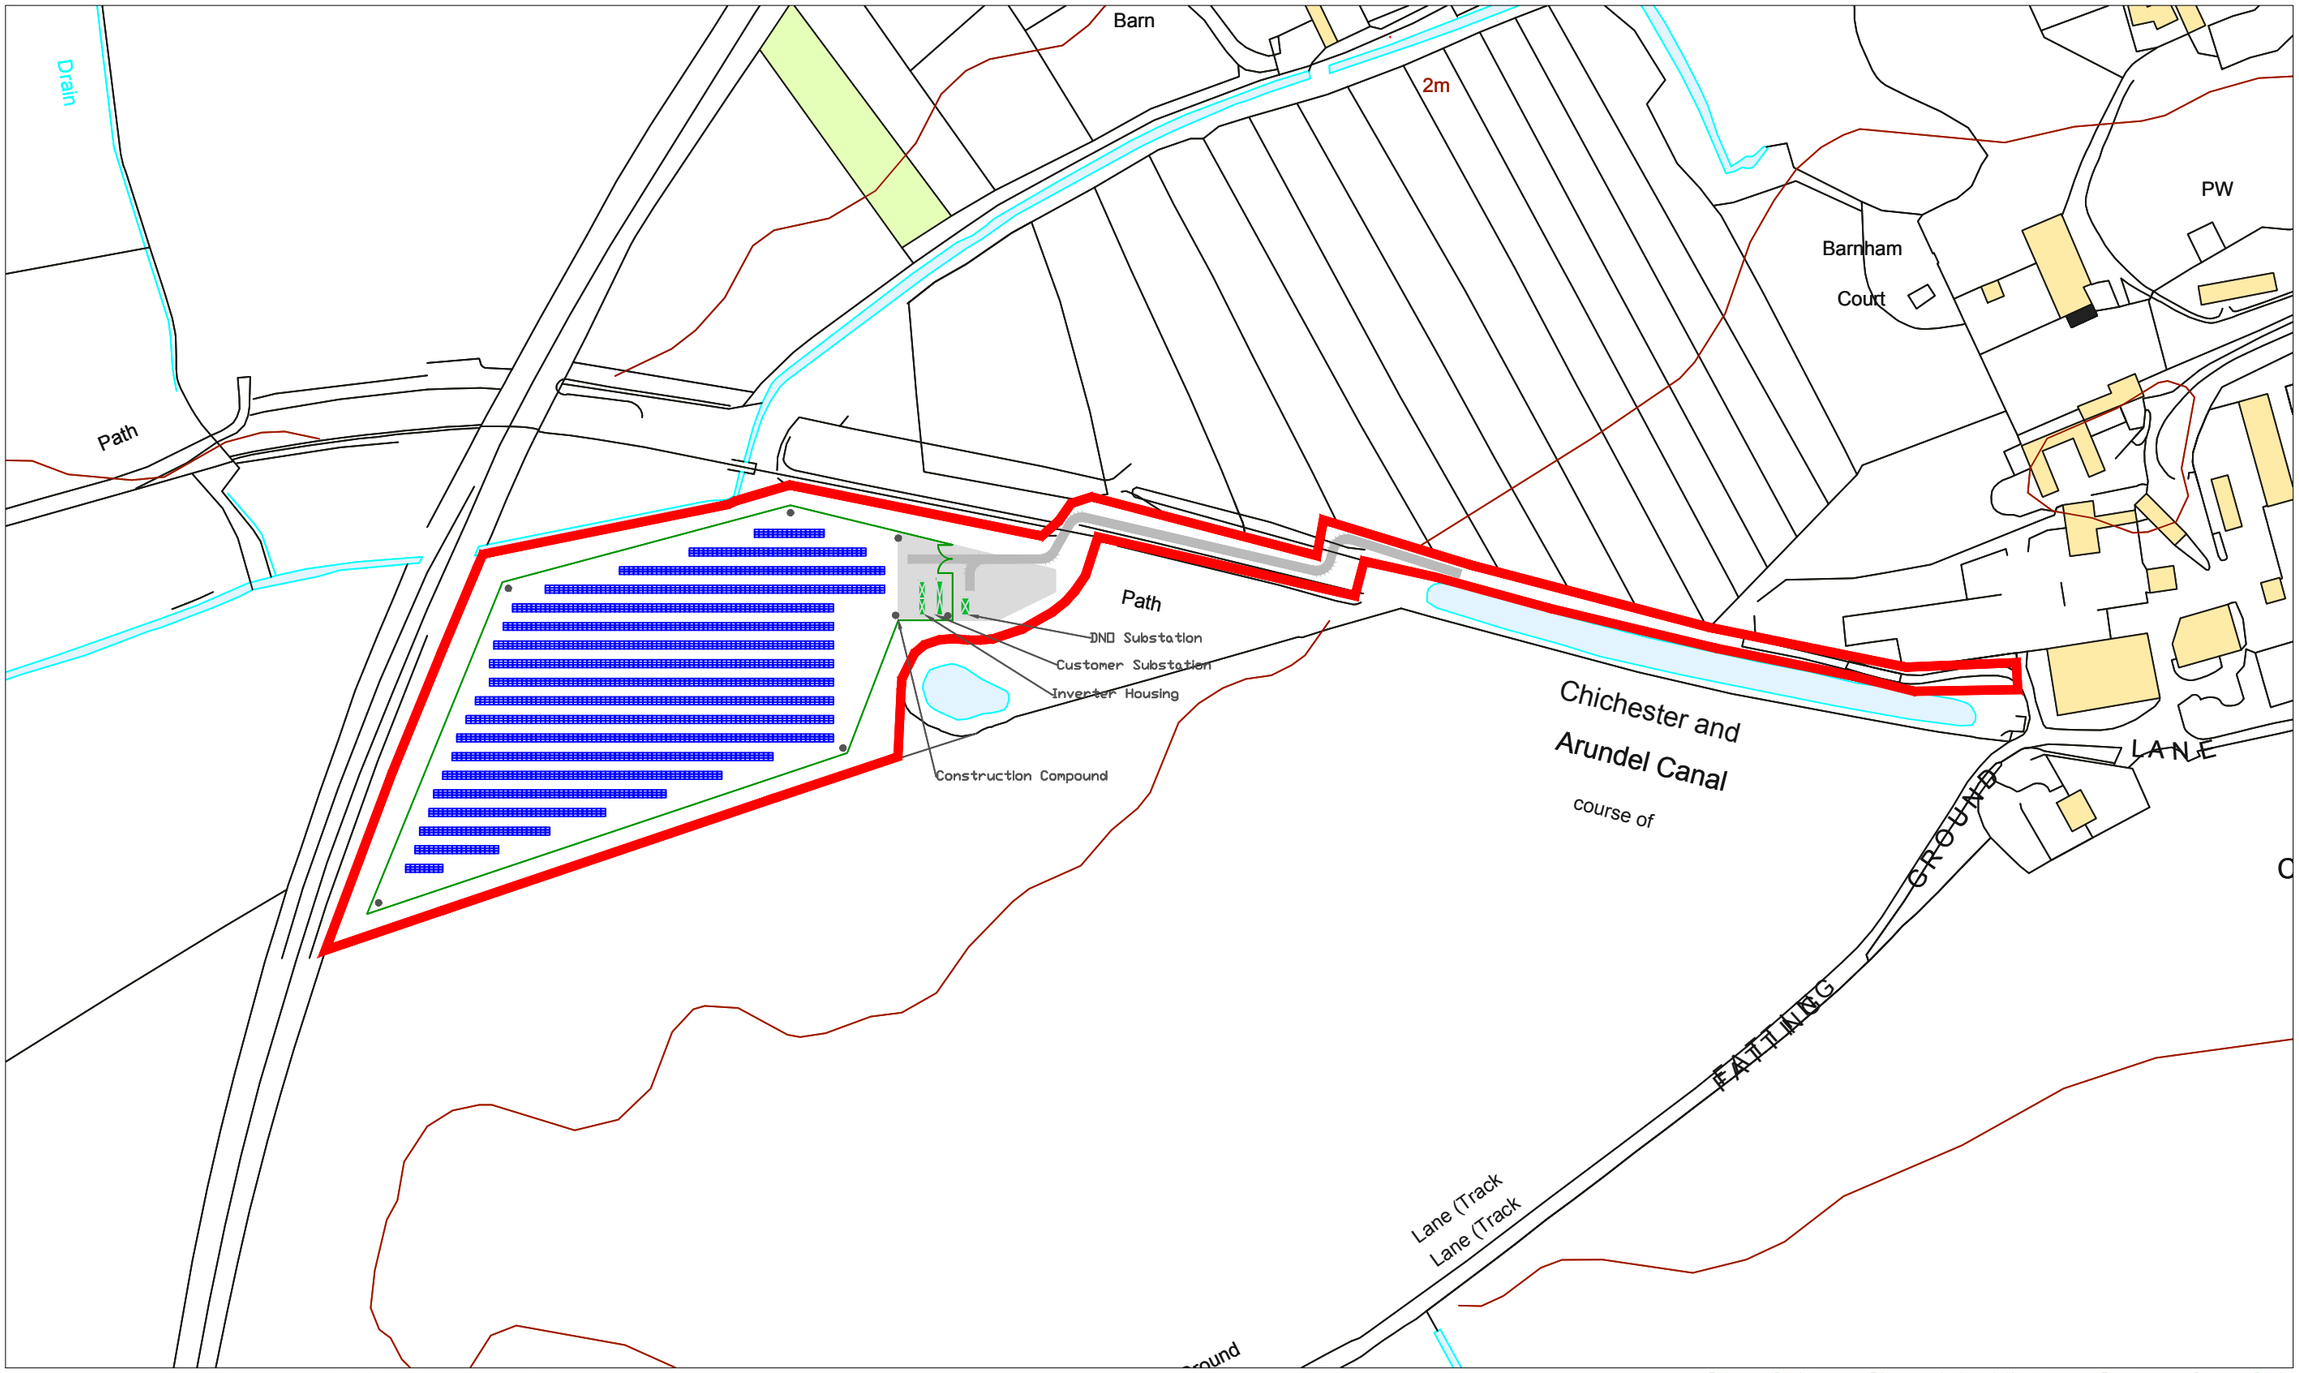


Reproduced with the permission of the controller of her Majesty's Stationary Office,© Crown Copyright - Licence No, AR100017235

Environmental Planning EIA Landscape Architecture Ecology Development Planning

DRAWING NOTES:

| Rev: | Date: | Description: | Drawn | Ch'd |
|---|---|---|---|---|
| A | 02/02/16 | FOR PLANNING | GS | AH |

N

THE Landmark PRACTICE
Hope Chapel House
Hope Chapel Hill
Hotwells
Bristol BS8 4ND
United Kingdom
Tel: +44 (0)117 923 0455
enquiries@thelandmarkpractice.com
www.thelandmarkpractice.com

CLIENT: BL_SOLAR_7_LIMITED
PROJECT: BARNHAM_COURT
TITLE: LAYOUT_PLAN

| Status: | Drawn: | Checked: |
|---|---|---|
| PLANNING | GS | AH |
| Scale: | Date: | Approved: |
| 1:2,000@A3 | 02.02.16 | BR |
| Drawing Number: 2768_LF_100 | | Rev: A |

S:\PROJECTS\2015\2768 - BNRG Barnham Court GM\LANDSCAPE\DESIGN\CAD\DESIGN FILES

ARUN DISTRICT COUNCIL BN/29/15/PL