


Front Elevation

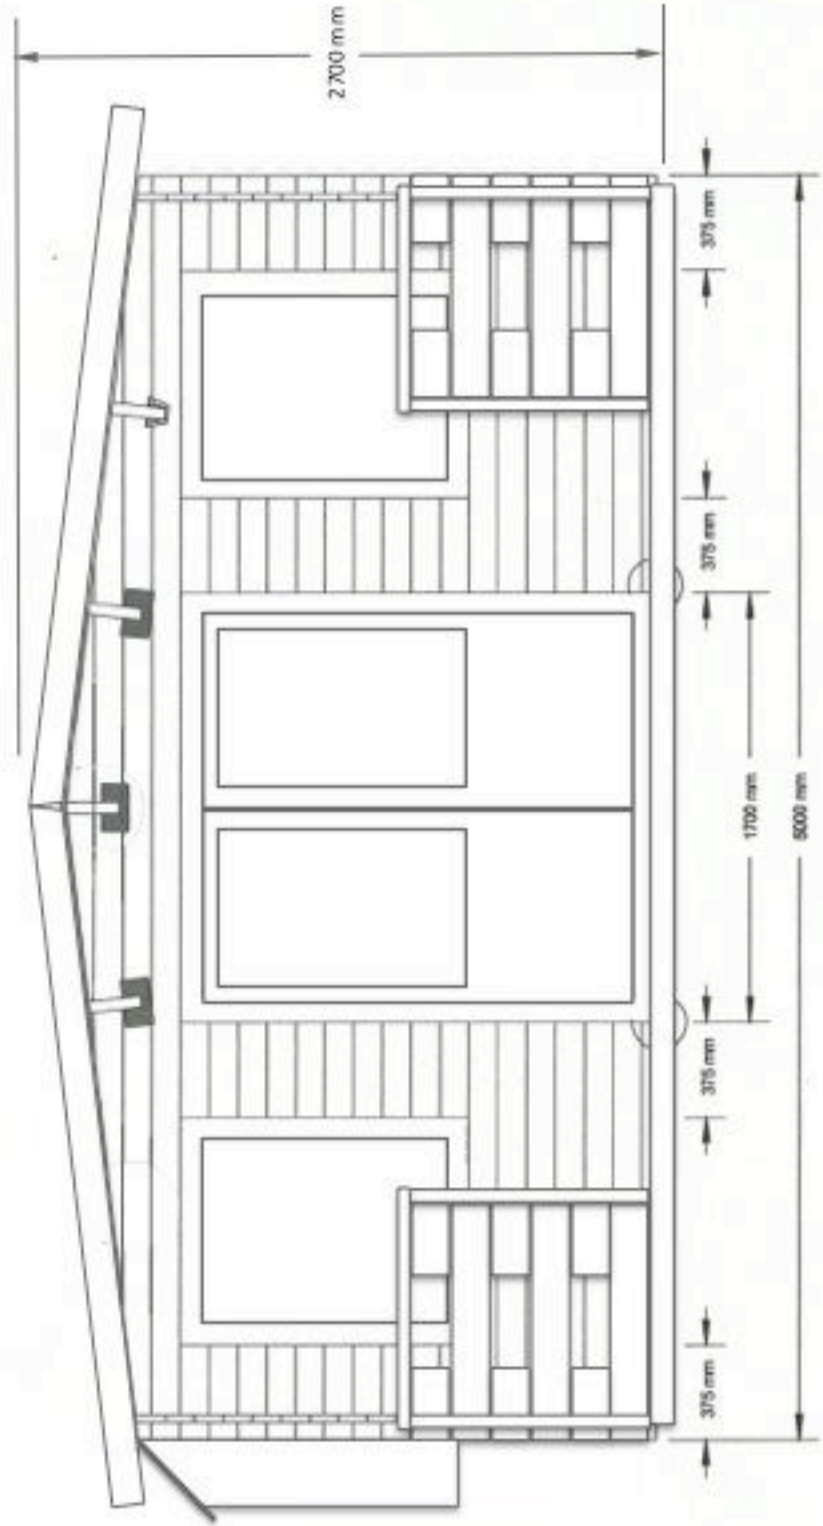

Scale = 1/30