


Site Plan B

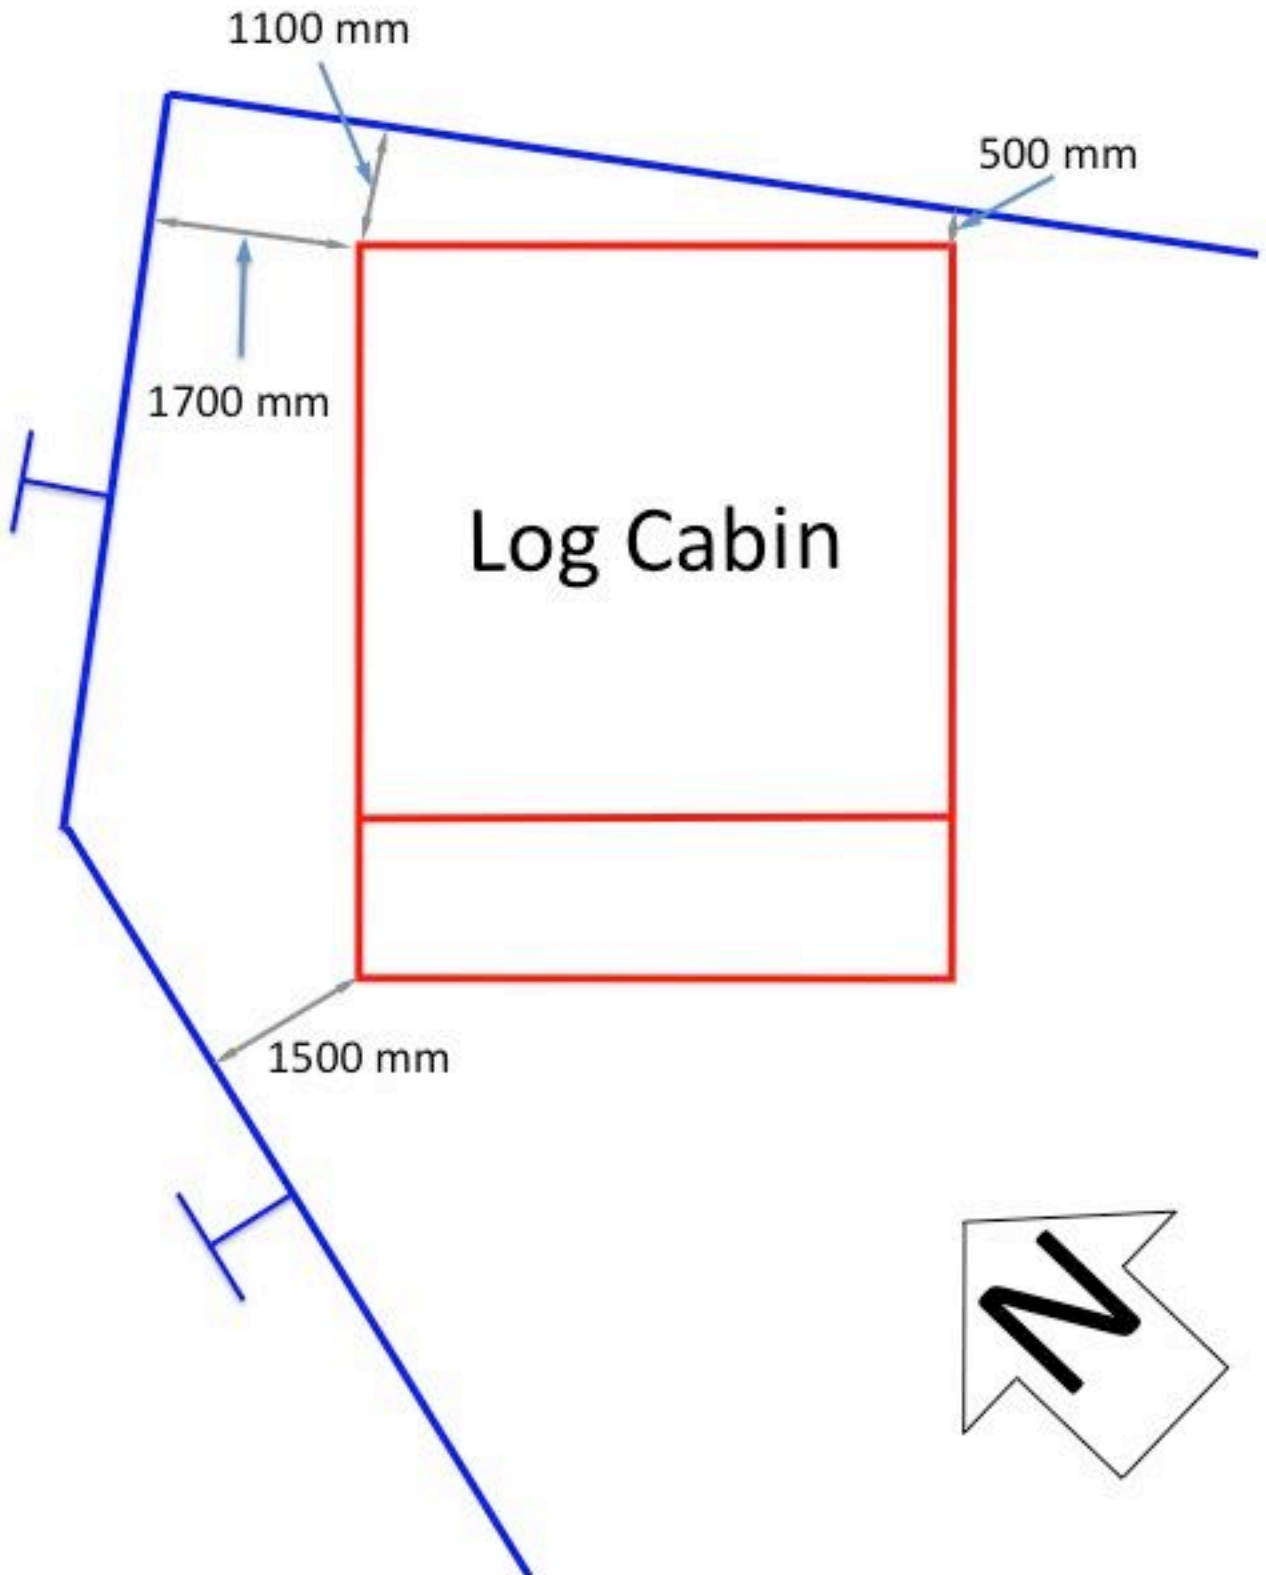

Scale = 1/100