


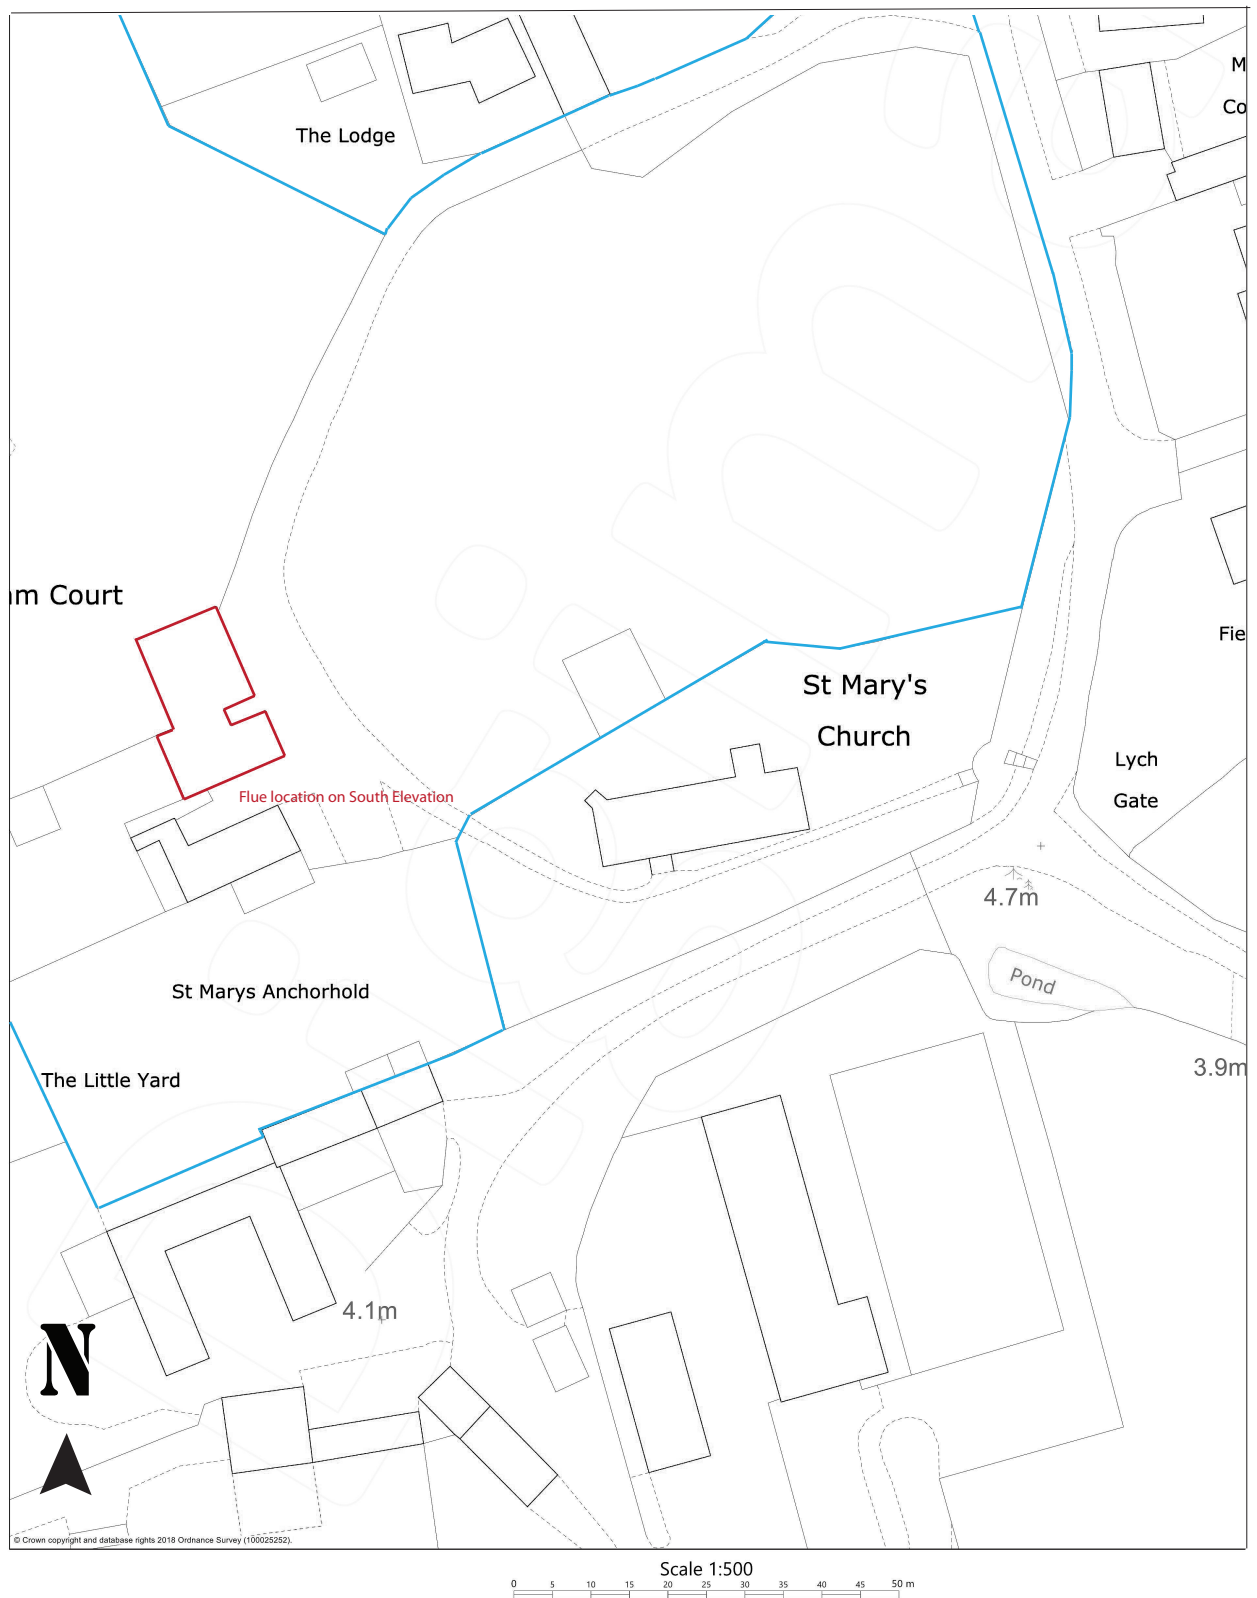

Site: Barnham Court, Church Lane, Barnham
 Re: LBC Regularisation of Extact Vent to Kitchen
 Clients: Mr Bolland
 Date: 26 01 2019
 Title: Block Plan
 Dwg: 101 Scale: 1:500 @ A4