




South Elevation - Flue to Kitchen
 Not to Scale
 Refer to Photograph

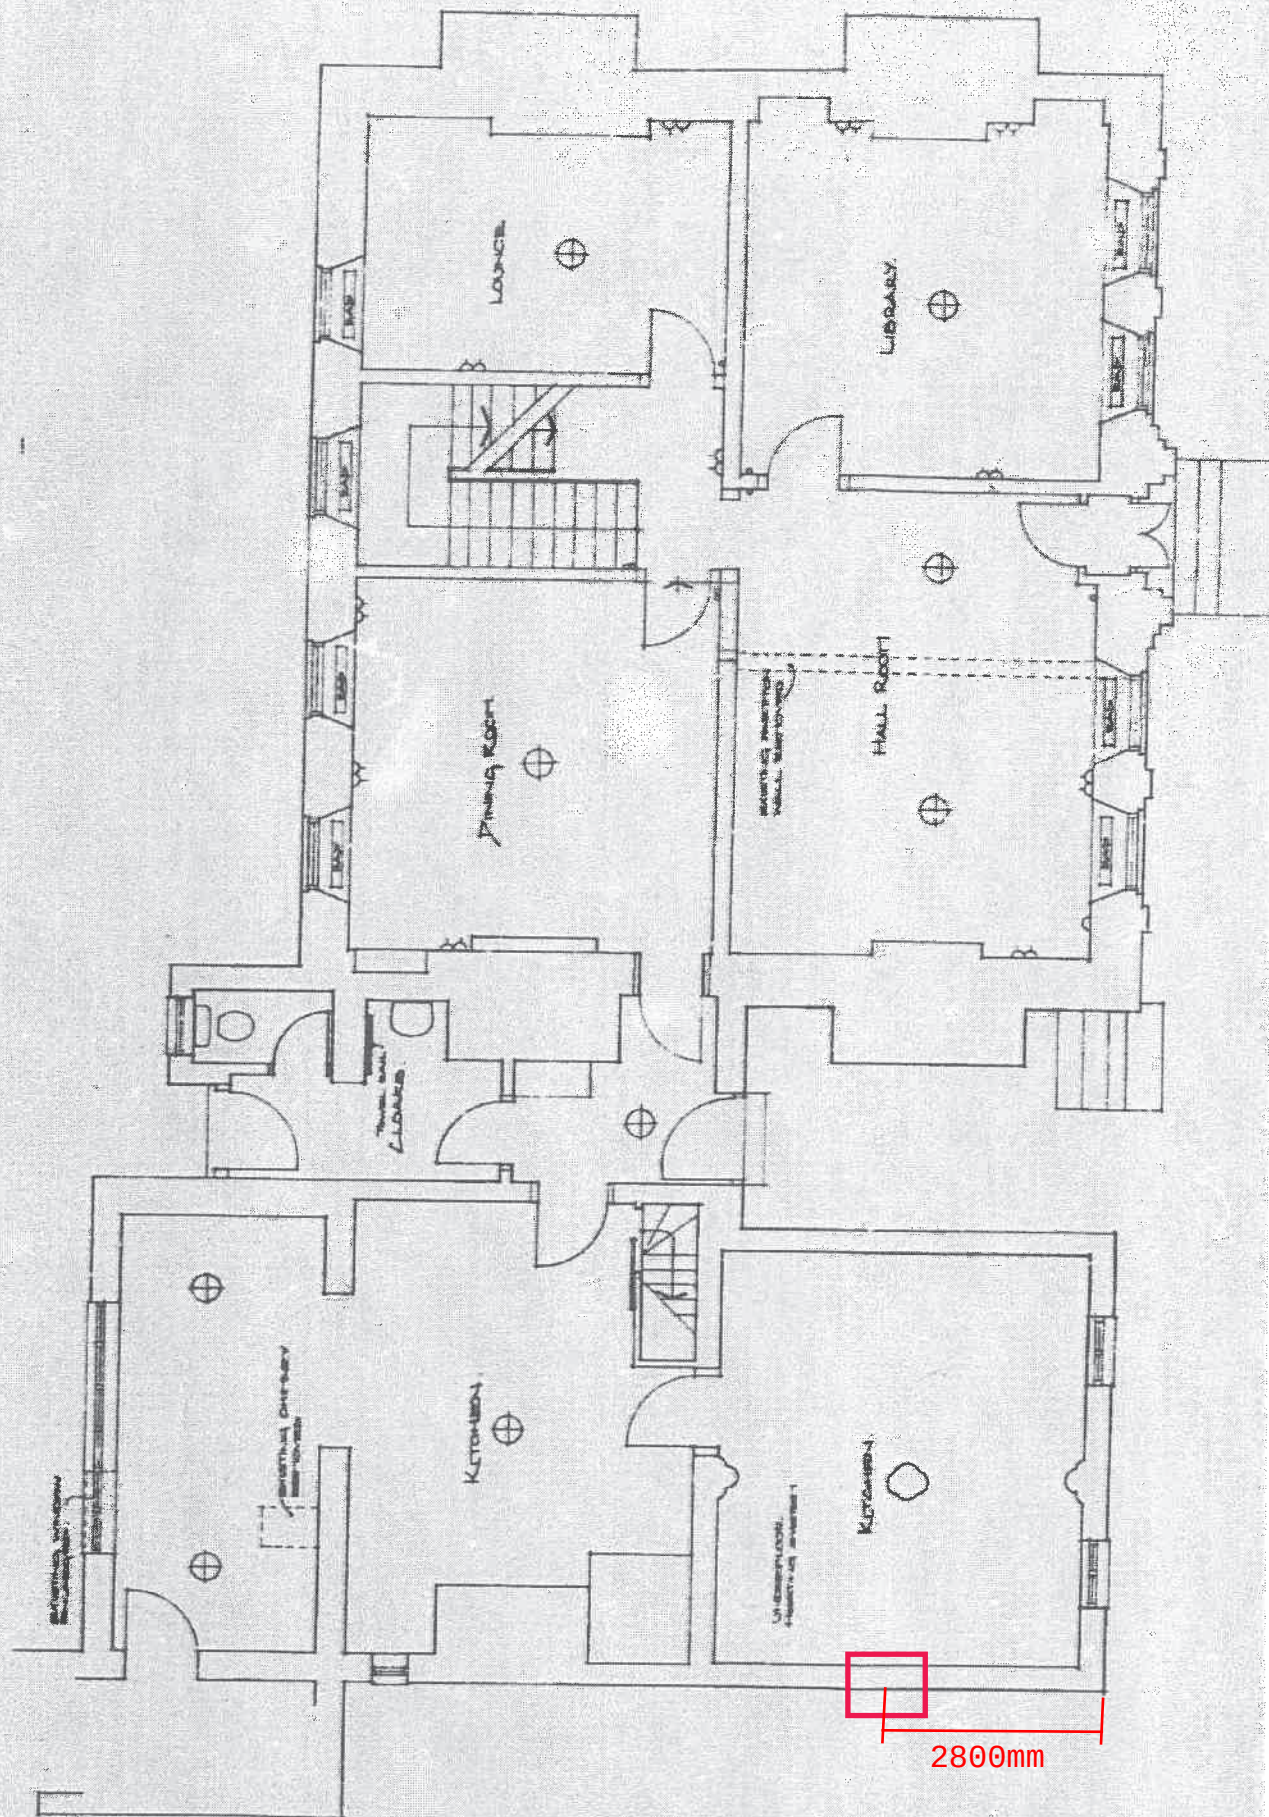