
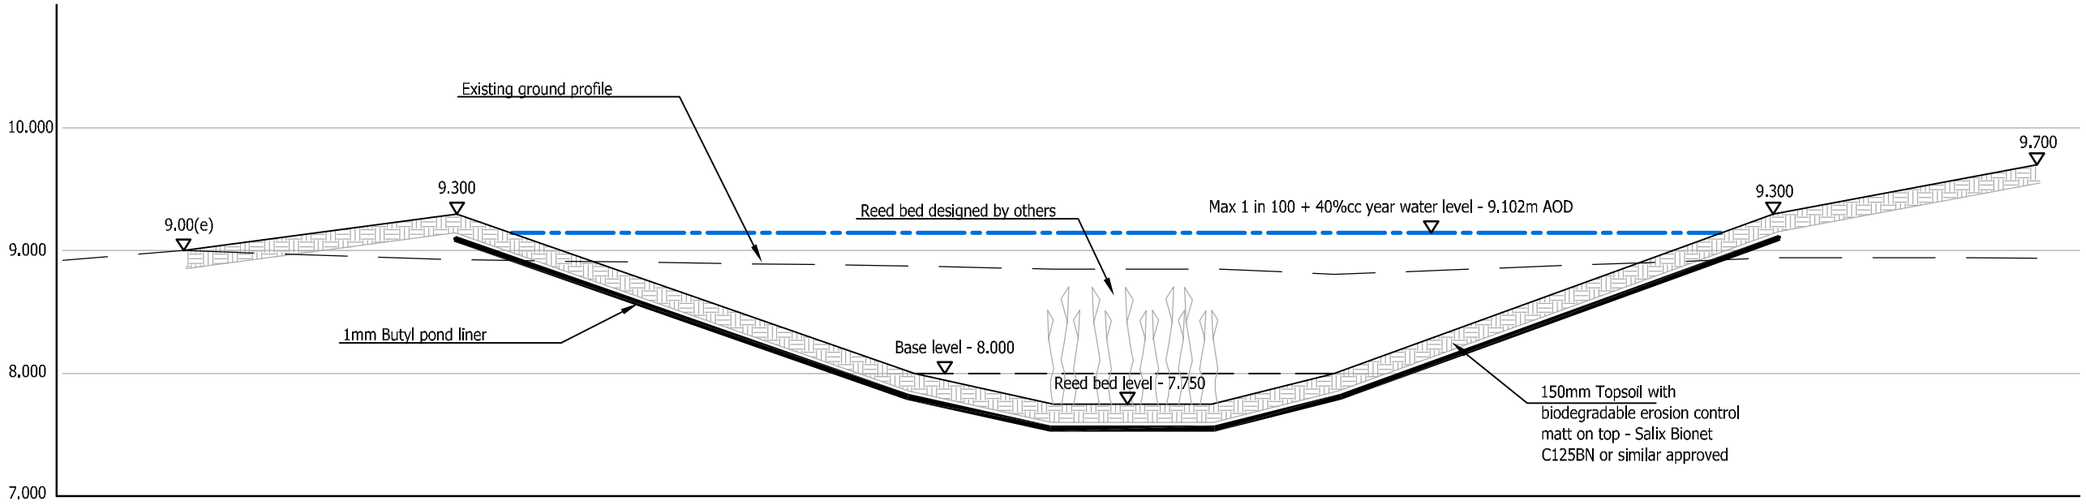


SECTION AA - POND CONSTRUCTION DETAILS
(1:50)

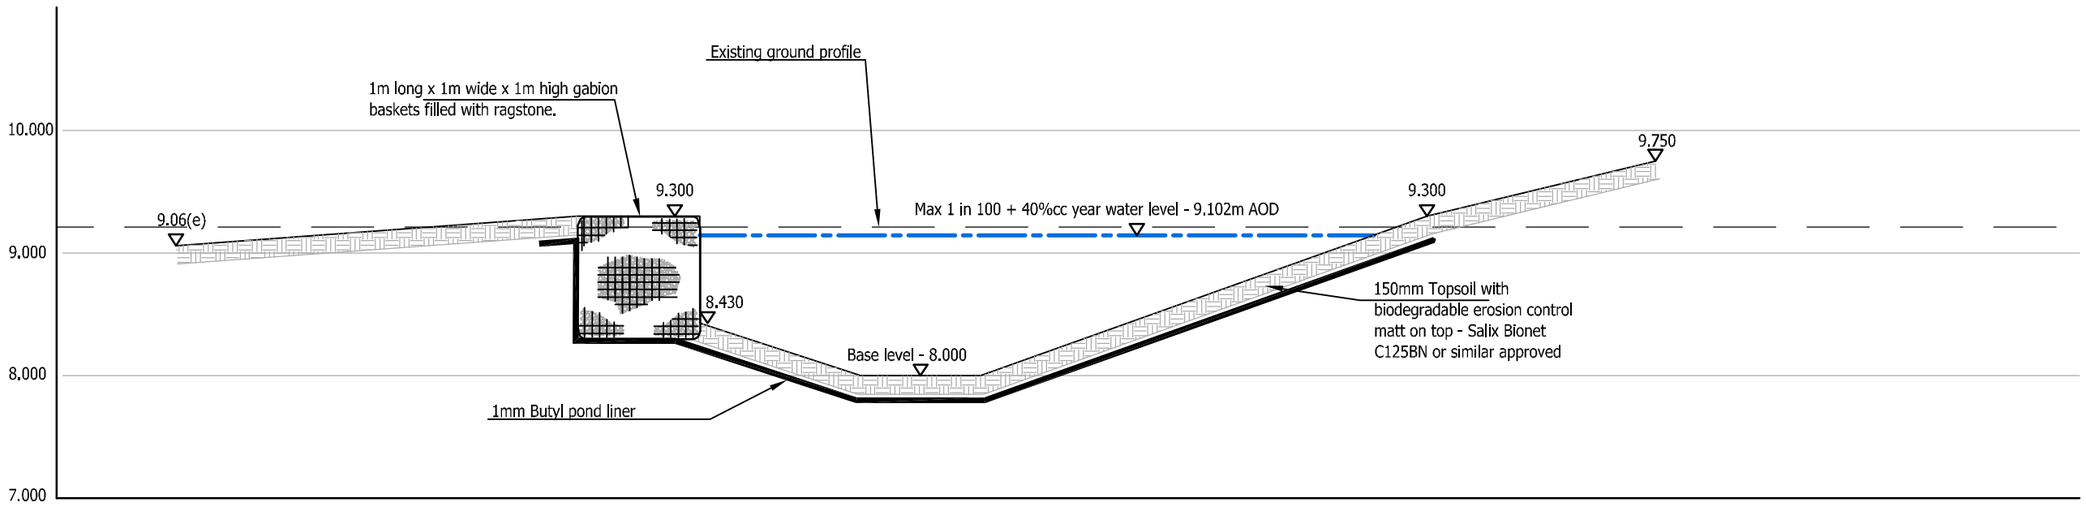

SECTION BB - POND CONSTRUCTION DETAILS
(1:50)

GENERAL NOTES:

1. DIMENSIONS ON THIS DRAWING SHALL NOT BE SCALED. ALL DIMENSIONS TO BE CHECKED ON SITE. ALL DETAILS AND DIMENSIONING RELATING TO SUB-CONTRACTOR'S OR SUPPLIER'S WORK MUST BE CHECKED AND AGREED BETWEEN THE SUB-CONTRACTOR OR THE SUPPLIER AND THE GENERAL CONTRACTOR.
2. THIS DRAWING IS TO BE READ IN CONJUNCTION WITH ALL RELEVANT ARCHITECT'S AND ENGINEERS DRAWINGS AND SPECIFICATION.
3. THE CONTRACTOR IS RESPONSIBLE FOR VERIFYING ALL SITE DIMENSIONS BEFORE COMMENCING WORK.
4. THE MAIN CONTRACTOR IS RESPONSIBLE FOR ENSURING THE STABILITY OF THE STRUCTURE WHILST THE WORKS ARE IN PROGRESS.
5. DIFFERENCES BETWEEN THIS DRAWING AND THE SITE CONDITIONS ENCOUNTERED MUST BE REPORTED TO THE ENGINEER.

NOTATION:-

T.O.S. - TOP OF STEEL.
F.G.L. - FINISH GROUND LEVEL.
T.O.C. - TOP OF CONCRETE.
F.L. - FORMATION LEVEL.
S.S.L. - STRUCTURAL SLAB LEVEL.
F.F.L. - FINISHED FLOOR LEVEL.
T.O.F. - TOP OF FOUNDATION.

REV	DATE	DESCRIPTION	BY	CHK	APP
P2	02.07.20	Water level revised.	SDL	MR	GO
P1	25.06.20	INITIAL ISSUE	SDL	MR	GO

Gyoury Self
CONSULTING ENGINEERS
16/17 BOUNDARY ROAD, HOVE,
EAST SUSSEX BN3 4EF
TELEPHONE 01273 414413
E-MAIL: mail@gsphove.co.uk
Website: www.gyourself.com
Also at Fareham and St Albans

CLIENT: REDROW HOMES

ARCHITECT: RH PARTNERSHIP

JOB TITLE: ANGEL & HYDE NURSERIES
YAPTON ROAD
BARNHAM

DRAWING TITLE: POND SECTIONS

JOB No.	SCALE @ A3	DATE
H19812	AS SHOWN	JUNE 2020

DRAWN	ENGINEER	CHECKED	APP
MR	MR	-	-

STATUS: D1 — DRAWING SUITABILITY: SUITABLE FOR COORDINATION

REVISION: P2 — RIBA STATUS: STAGE 3 - DEVELOPED DESIGN

DRAWING No.: 19812-GS-Z1-XX-DR-C-5108

ARUN DISTRICT COUNCIL BN/30/20/DOC