



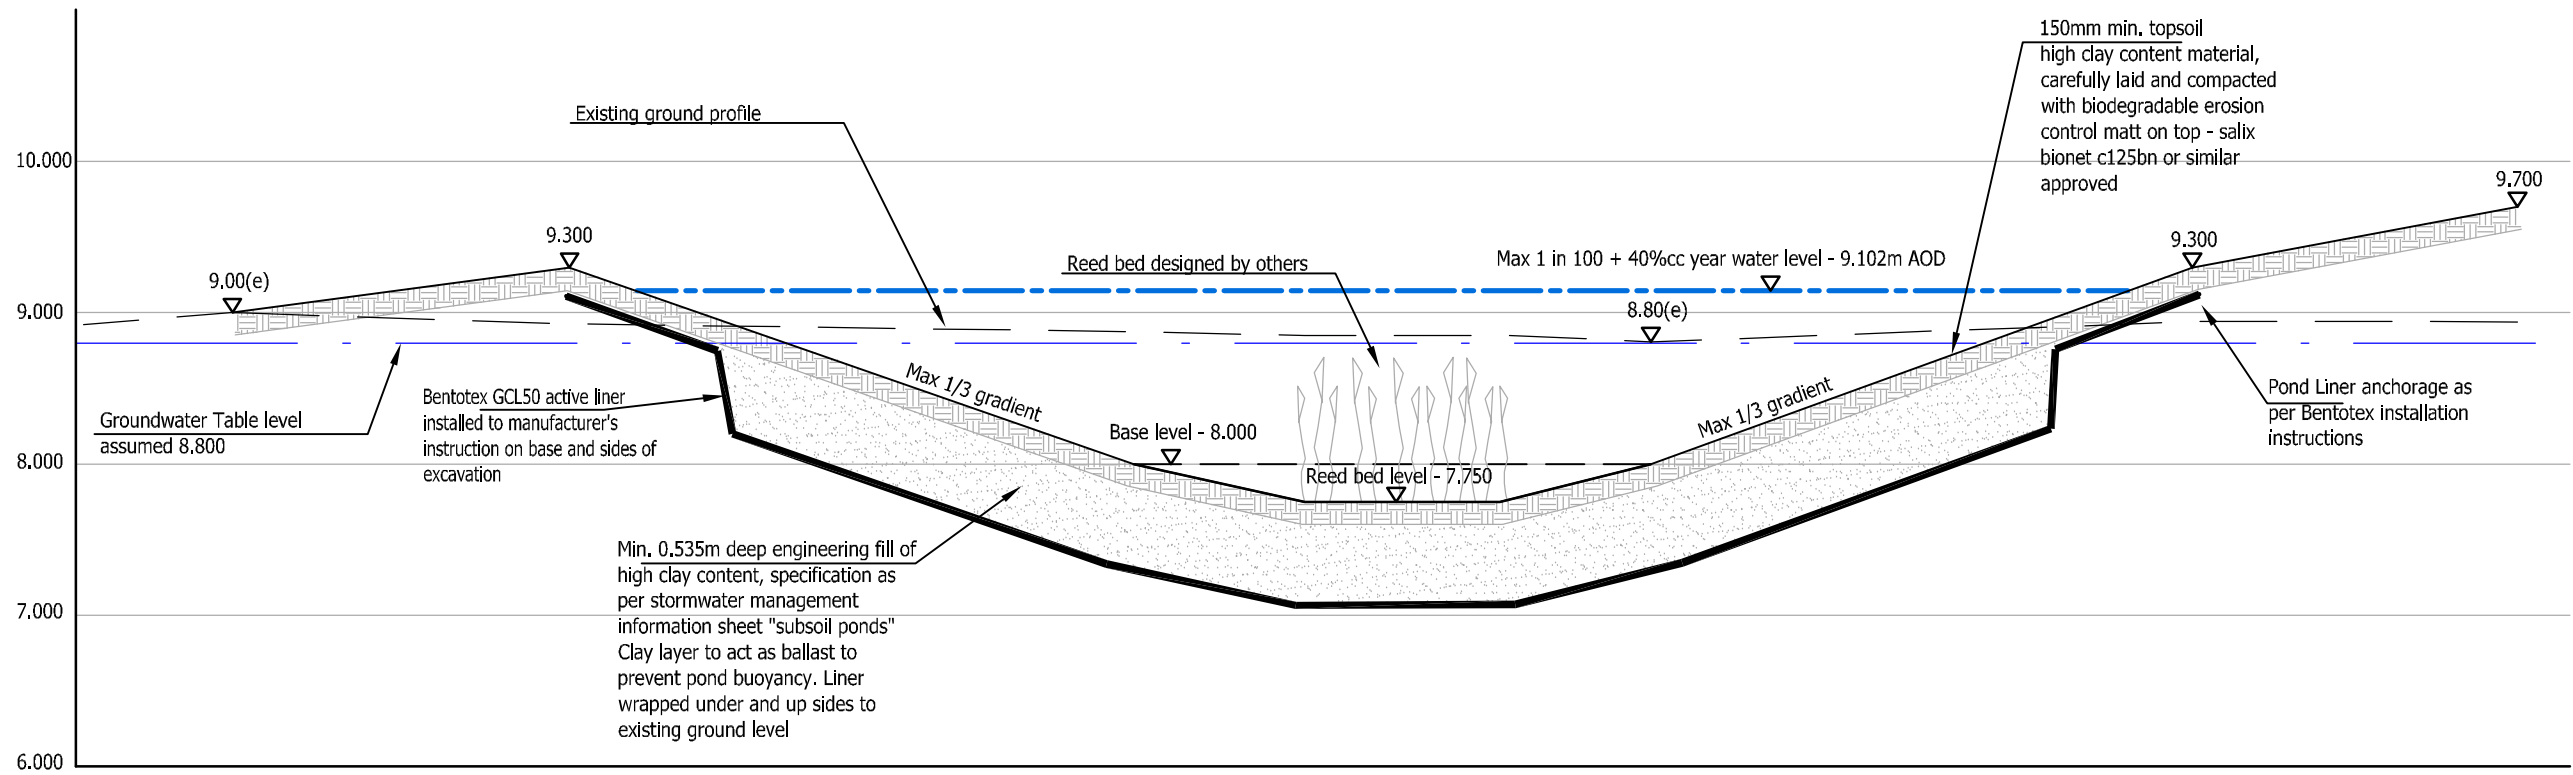

SECTION AA - POND CONSTRUCTION DETAILS
(1:50)

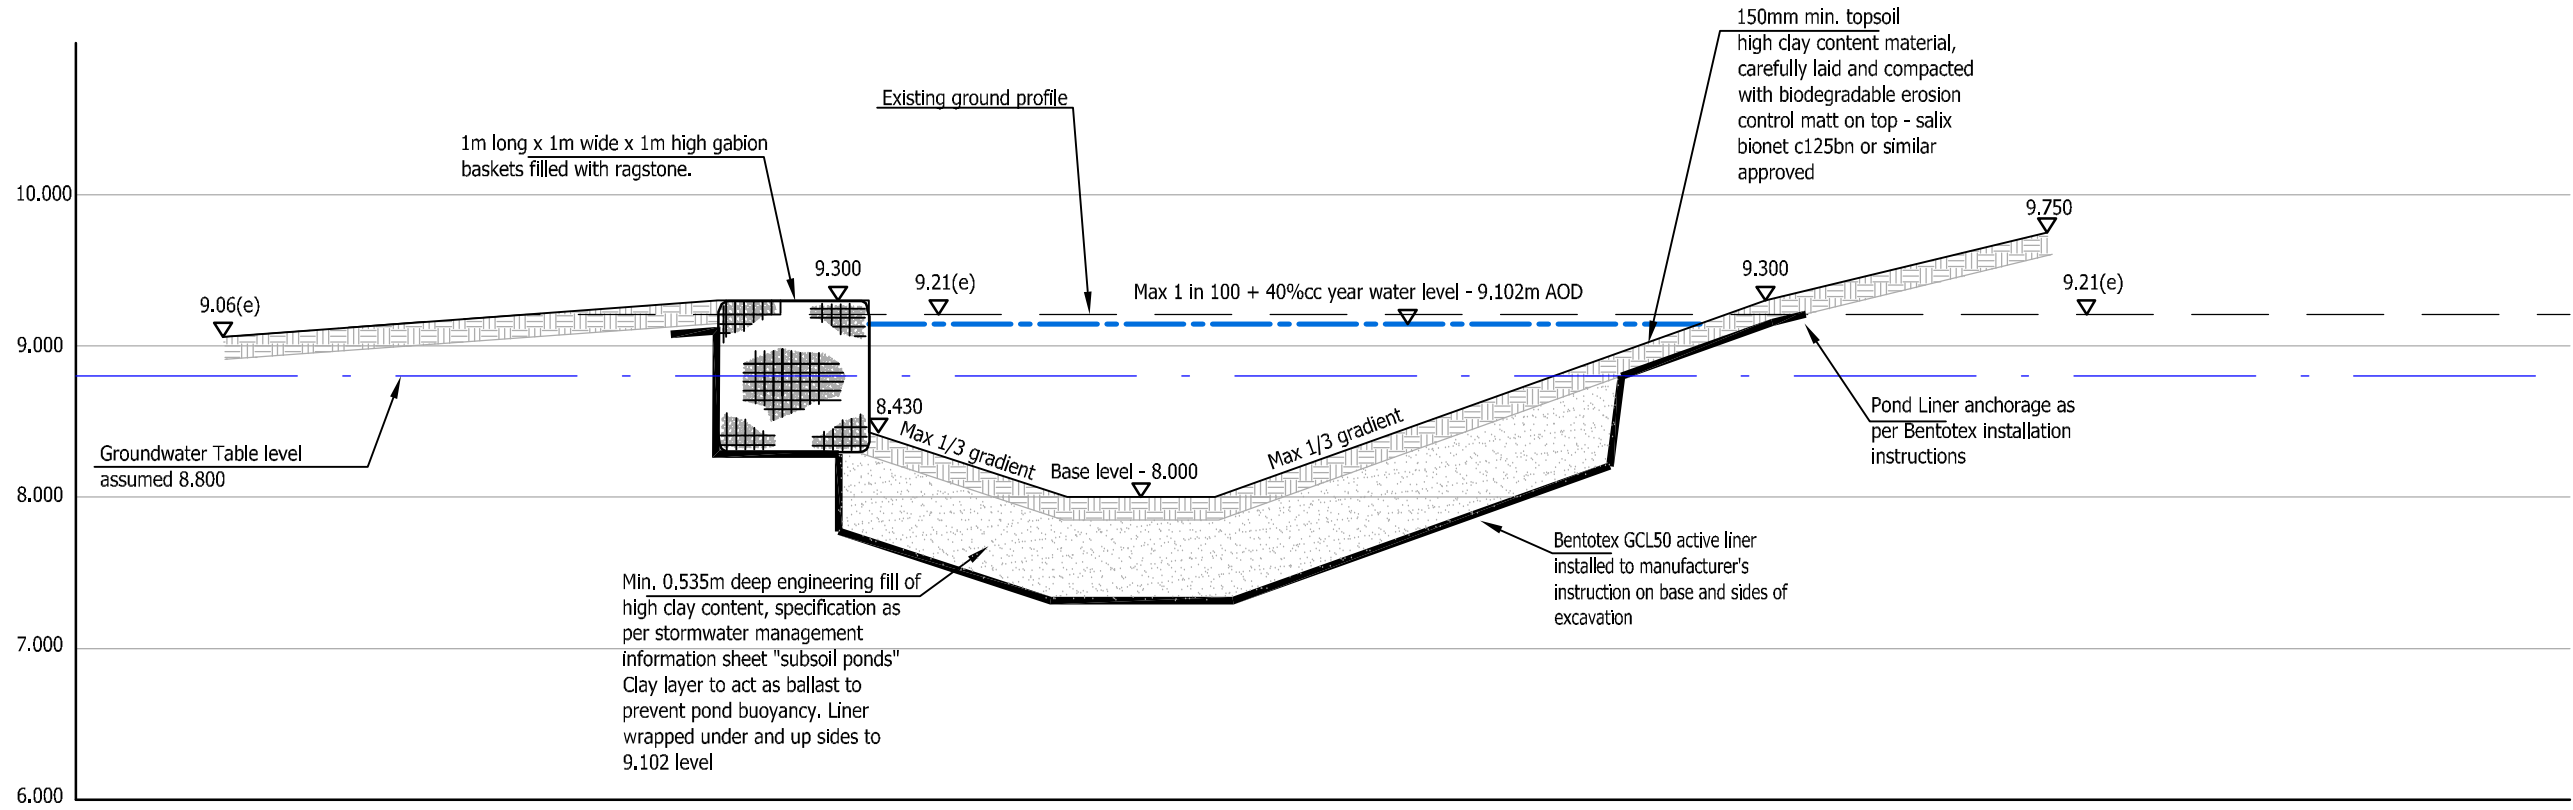

SECTION BB - POND CONSTRUCTION DETAILS
(1:50)

- GENERAL NOTES:**
- DIMENSIONS ON THIS DRAWING SHALL NOT BE SCALED. ALL DIMENSIONS TO BE CHECKED ON SITE. ALL DETAILS AND DIMENSIONING RELATING TO SUB-CONTRACTOR'S OR SUPPLIER'S WORK MUST BE CHECKED AND AGREED BETWEEN THE SUB-CONTRACTOR OR THE SUPPLIER AND THE GENERAL CONTRACTOR.
 - THIS DRAWING IS TO BE READ IN CONJUNCTION WITH ALL RELEVANT ARCHITECT'S AND ENGINEERS DRAWINGS AND SPECIFICATION.
 - THE CONTRACTOR IS RESPONSIBLE FOR VERIFYING ALL SITE DIMENSIONS BEFORE COMMENCING WORK.
 - THE MAIN CONTRACTOR IS RESPONSIBLE FOR ENSURING THE STABILITY OF THE STRUCTURE WHILST THE WORKS ARE IN PROGRESS.
 - DIFFERENCES BETWEEN THIS DRAWING AND THE SITE CONDITIONS ENCOUNTERED MUST BE REPORTED TO THE ENGINEER.
- NOTATION:-**
- | | |
|-----------------------------|--------------------------------|
| T.O.S. - TOP OF STEEL | S.S.L. - STRUCTURAL SLAB LEVEL |
| F.F.L. - FINISH FLOOR LEVEL | F.F.L. - FINISH FLOOR LEVEL |
| T.O.C. - TOP OF CONCRETE | T.O.F. - TOP OF FOUNDATION |
| F.L. - FORMATION LEVEL | |

P3	08.07.20	Pond ballast added.	SDL	MR	GO
P2	02.07.20	Water level revised.	SDL	MR	GO
P1	25.06.20	INITIAL ISSUE	SDL	MR	GO
REV	DATE	DESCRIPTION	BY	CHK	APP
Gyouury Self CONSULTING ENGINEERS 18/17 BOUNDARY ROAD, HOVE, EAST SUSSEX BN2 4EF TELEPHONE 01273 414413 E-MAIL: mail@gspove.co.uk Website: www.gyouuryself.com Also at Fareham and St Albans					
CLIENT		REDROW HOMES			
ARCHITECT		RH PARTNERSHIP			
JOB TITLE		ANGEL & HYDE NURSERIES YAPTON ROAD BARNHAM			
DRAWING TITLE		POND SECTIONS			
JOB No.		SCALE	DATE		
H19812		AS SHOWN	JUNE 2020		
DRWN	ENGR	CHECKED	APP		
MR	MR	-	-		
STATUS		DRAWING SUFFICIENCY			
D1		SUITABLE FOR COORDINATION			
REVISION		RHA STATUS			
P3		STAGE 3 - DEVELOPED DESIGN			
DRAWING No.		19812-CS-Z1-XX-DR-C-5108			