
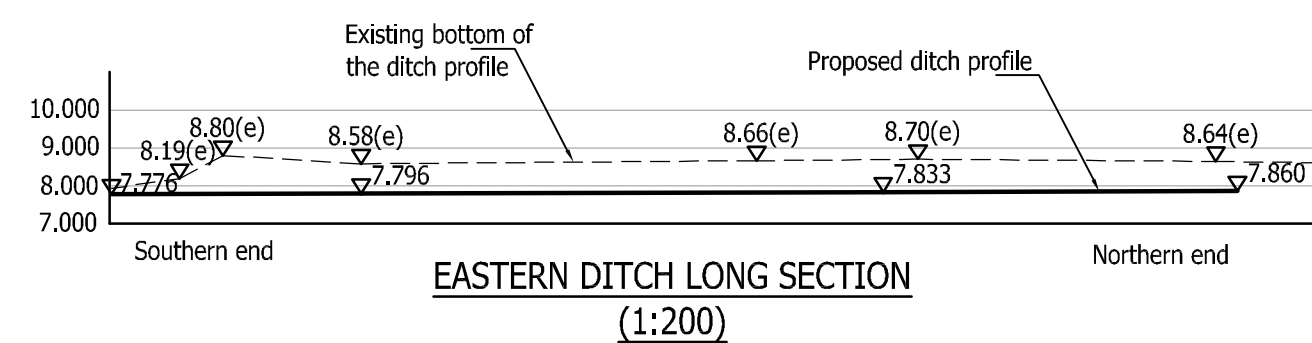
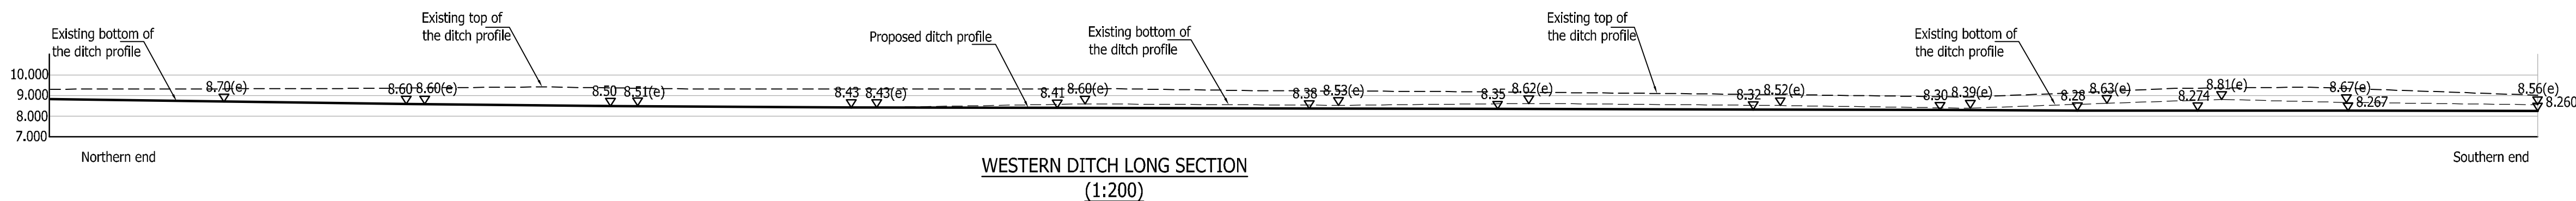
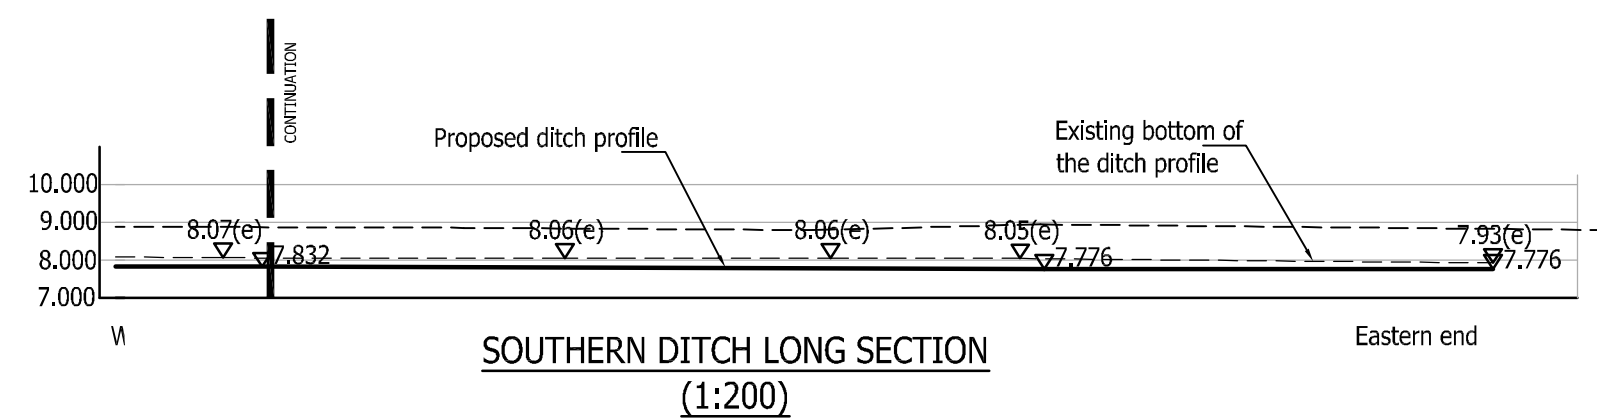


1. DIMENSIONS ON THIS DRAWING SHALL NOT BE SCALED. ALL DIMENSIONS TO BE CHECKED ON SITE. ALL DETAILS AND DIMENSIONS RELATING TO SUB-CONTRACTOR'S OR SUPPLIER'S WORK MUST BE CHECKED AND AGREED WITH THE SUB-CONTRACTOR OR THE SUPPLIER AND THE GENERAL CONTRACTOR.
2. THIS DRAWING IS TO BE READ IN CONJUNCTION WITH ALL RELEVANT ARCHITECT'S AND ENGINEERS DRAWINGS AND SPECIFICATION.
3. THE CONTRACTOR IS RESPONSIBLE FOR VERIFYING ALL SITE DIMENSIONS BEFORE COMMENCING WORK.
4. THE MAIN CONTRACTOR IS RESPONSIBLE FOR ENSURING THE STABILITY OF THE STRUCTURE WHILST THE WORKS ARE IN PROGRESS.
5. DIFFERENCES BETWEEN THIS DRAWING AND THE SITE CONDITIONS ENCOUNTERED MUST BE REPORTED TO THE ENGINEER.

T.O.S. - TOP OF STEEL.  
F.G.L. - FINISH GROUND LEVEL  
T.O.C. - TOP OF CONCRETE.  
F.L. - FORMATION LEVEL.

T.O.S. - TOP OF STEEL.  
F.G.L. - FINISH GROUND LEVEL  
T.O.C. - TOP OF CONCRETE.  
F.L. - FORMATION LEVEL.

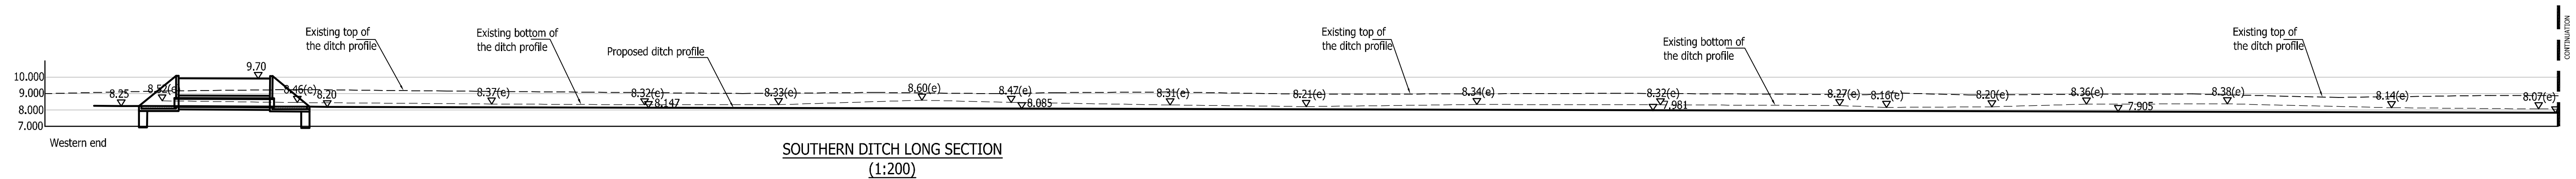

| P1  |          |               |  | SOL | HR  | GO  |
|-----|----------|---------------|--|-----|-----|-----|
| REV | DATE     | DESCRIPTION   |  | BY  | CHK | APP |
|     | 02.07.20 | INITIAL ISSUE |  |     |     |     |

**Gyoury Self**  
CONSULTING ENGINEERS

16/17 BOUNDARY ROAD, HOVE  
EAST SUSSEX BN3 4EF  
TELEPHONE 01273 414413  
E-MAIL: [mail@gsphove.co.uk](mailto:mail@gsphove.co.uk)  
Website: [www.gyourselyf.com](http://www.gyourselyf.com)  
Also at Fareham and St Albans

CLIENT **REDROW HOMES**

ARCHITECT  
RH PARTNERSHIP

JOB TITLE

ANGEL & HYDE NURSERIES  
YAPTON ROAD  
BARNHAM

DITCH LONG SECTIONS

|                          |                               |                          |     |
|--------------------------|-------------------------------|--------------------------|-----|
| JOB No.<br><b>H19812</b> | SCALE ● A1<br><b>AS SHOWN</b> | DATE<br><b>JULY 2020</b> |     |
| DRAWN<br><b>KW</b>       | ENGINEER<br><b>GTA</b>        | CHECKED                  | APP |

|        |                     |
|--------|---------------------|
| STATUS | DRAWING SUITABILITY |
| D1     | SUITABLE FOR REVIEW |

|          |                            |
|----------|----------------------------|
| REVISION | RIBA STATUS                |
| P1       | STAGE 4 – TECHNICAL DESIGN |

DRAWING No. 19812-GS-Z1-XX-DR-C-5109