




Notes 1. Do not scale from this drawing except for Planning purposes.

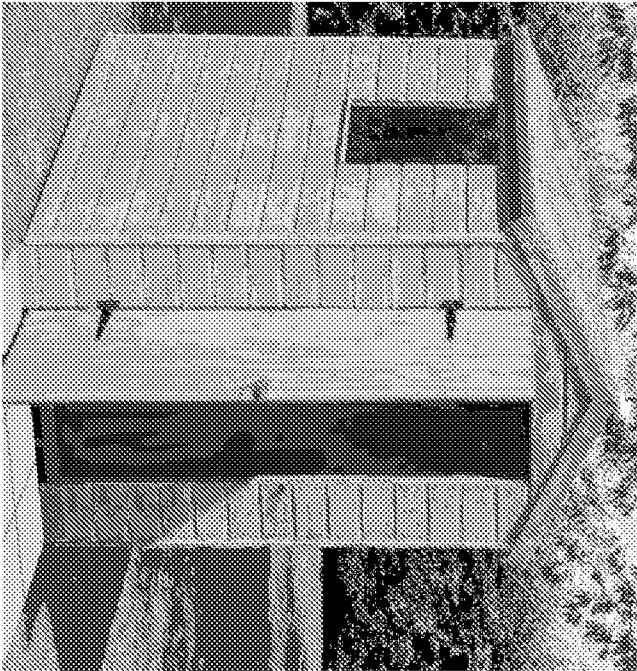

6' X 4' SHED
(Illustrative)

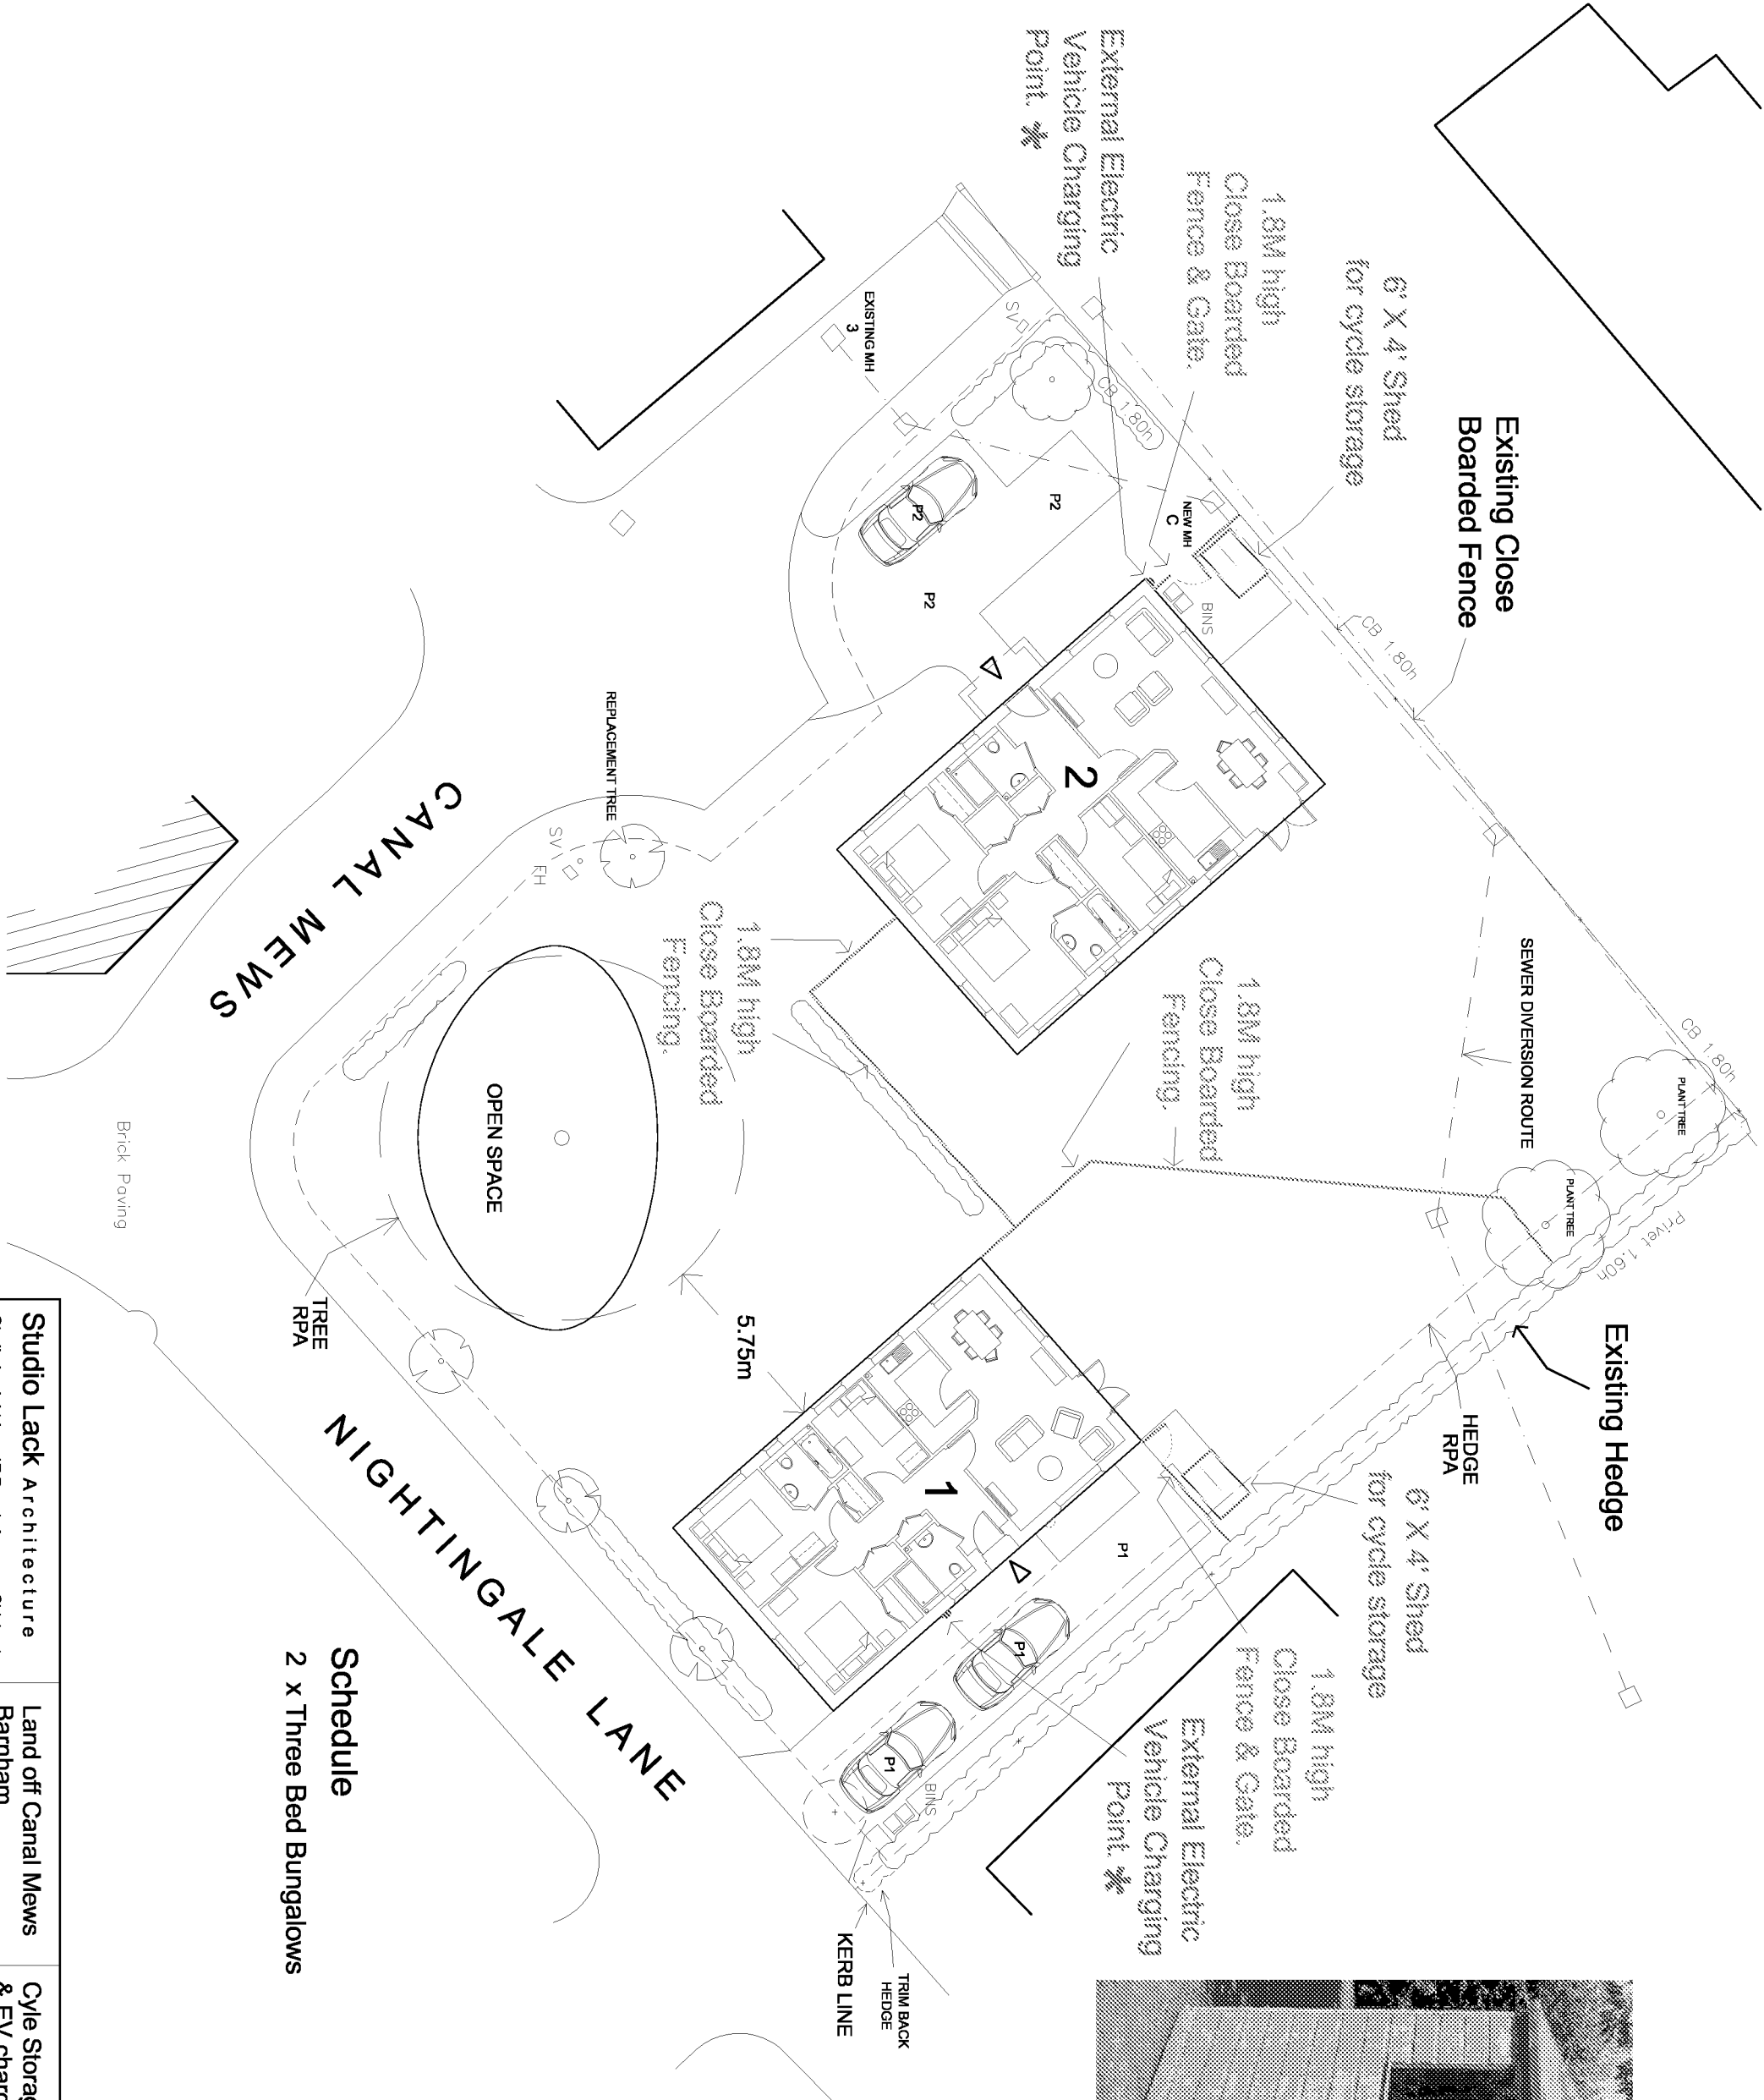

Tree replaced & re-positioned

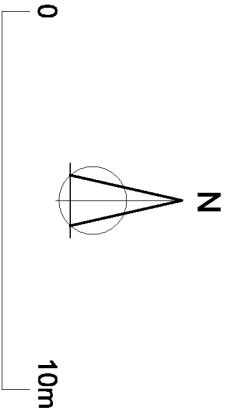

Schedule
2 x Three Bed Bungalows