




Planting Area No. 01

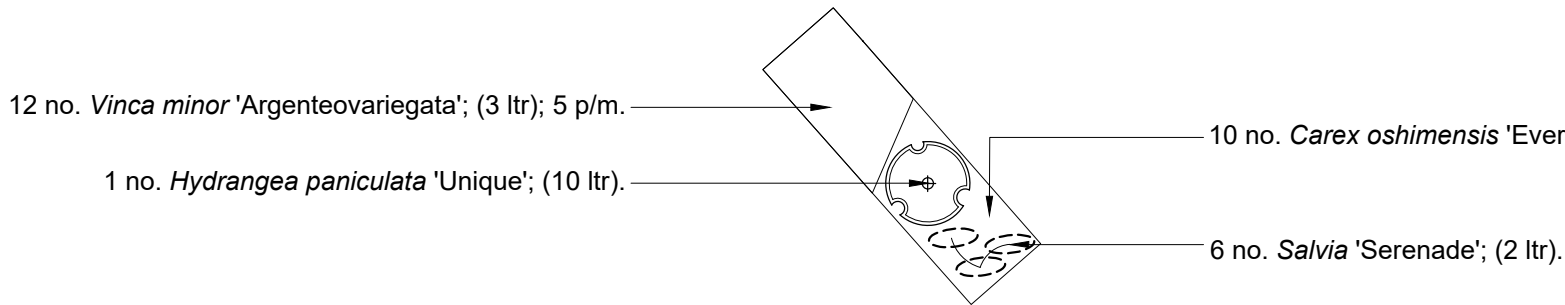


Planting Area No. 05

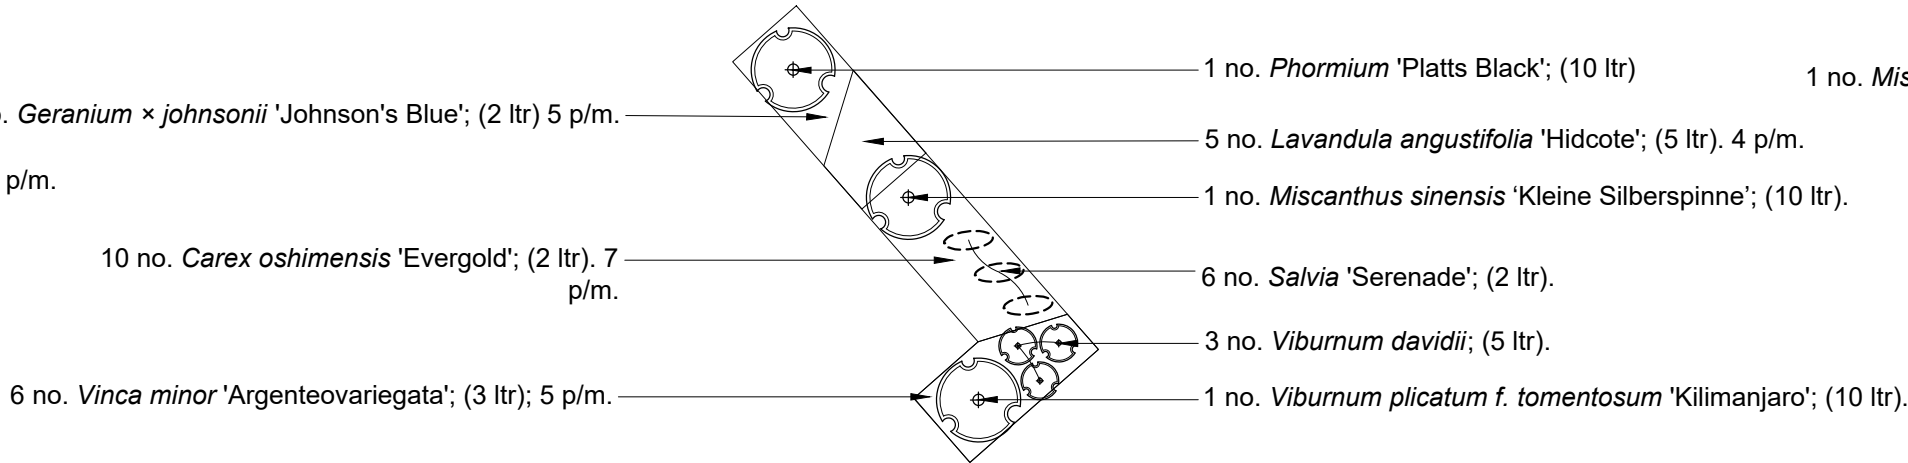


Planting Area No. 07

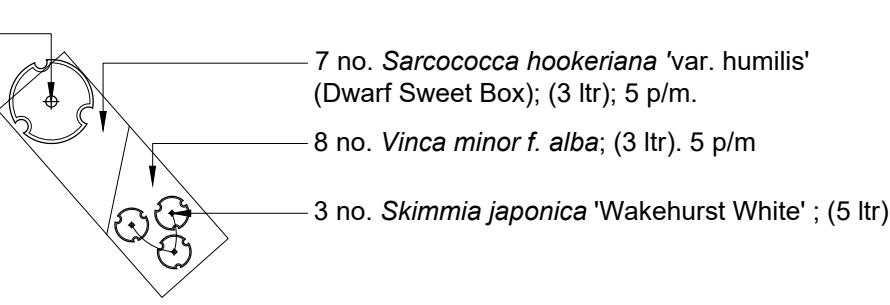


Planting Area No. 02

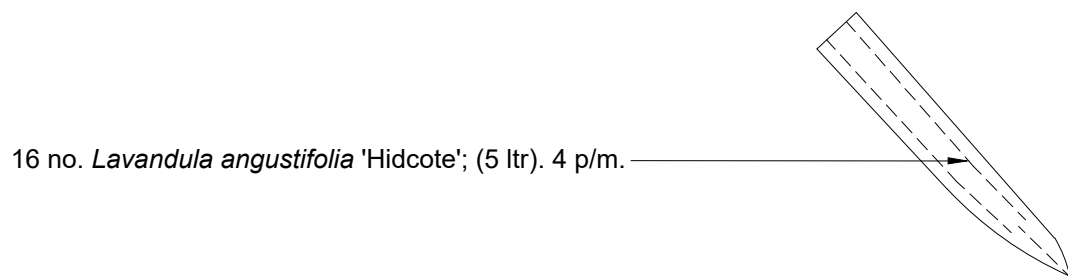


Planting Area No. 06

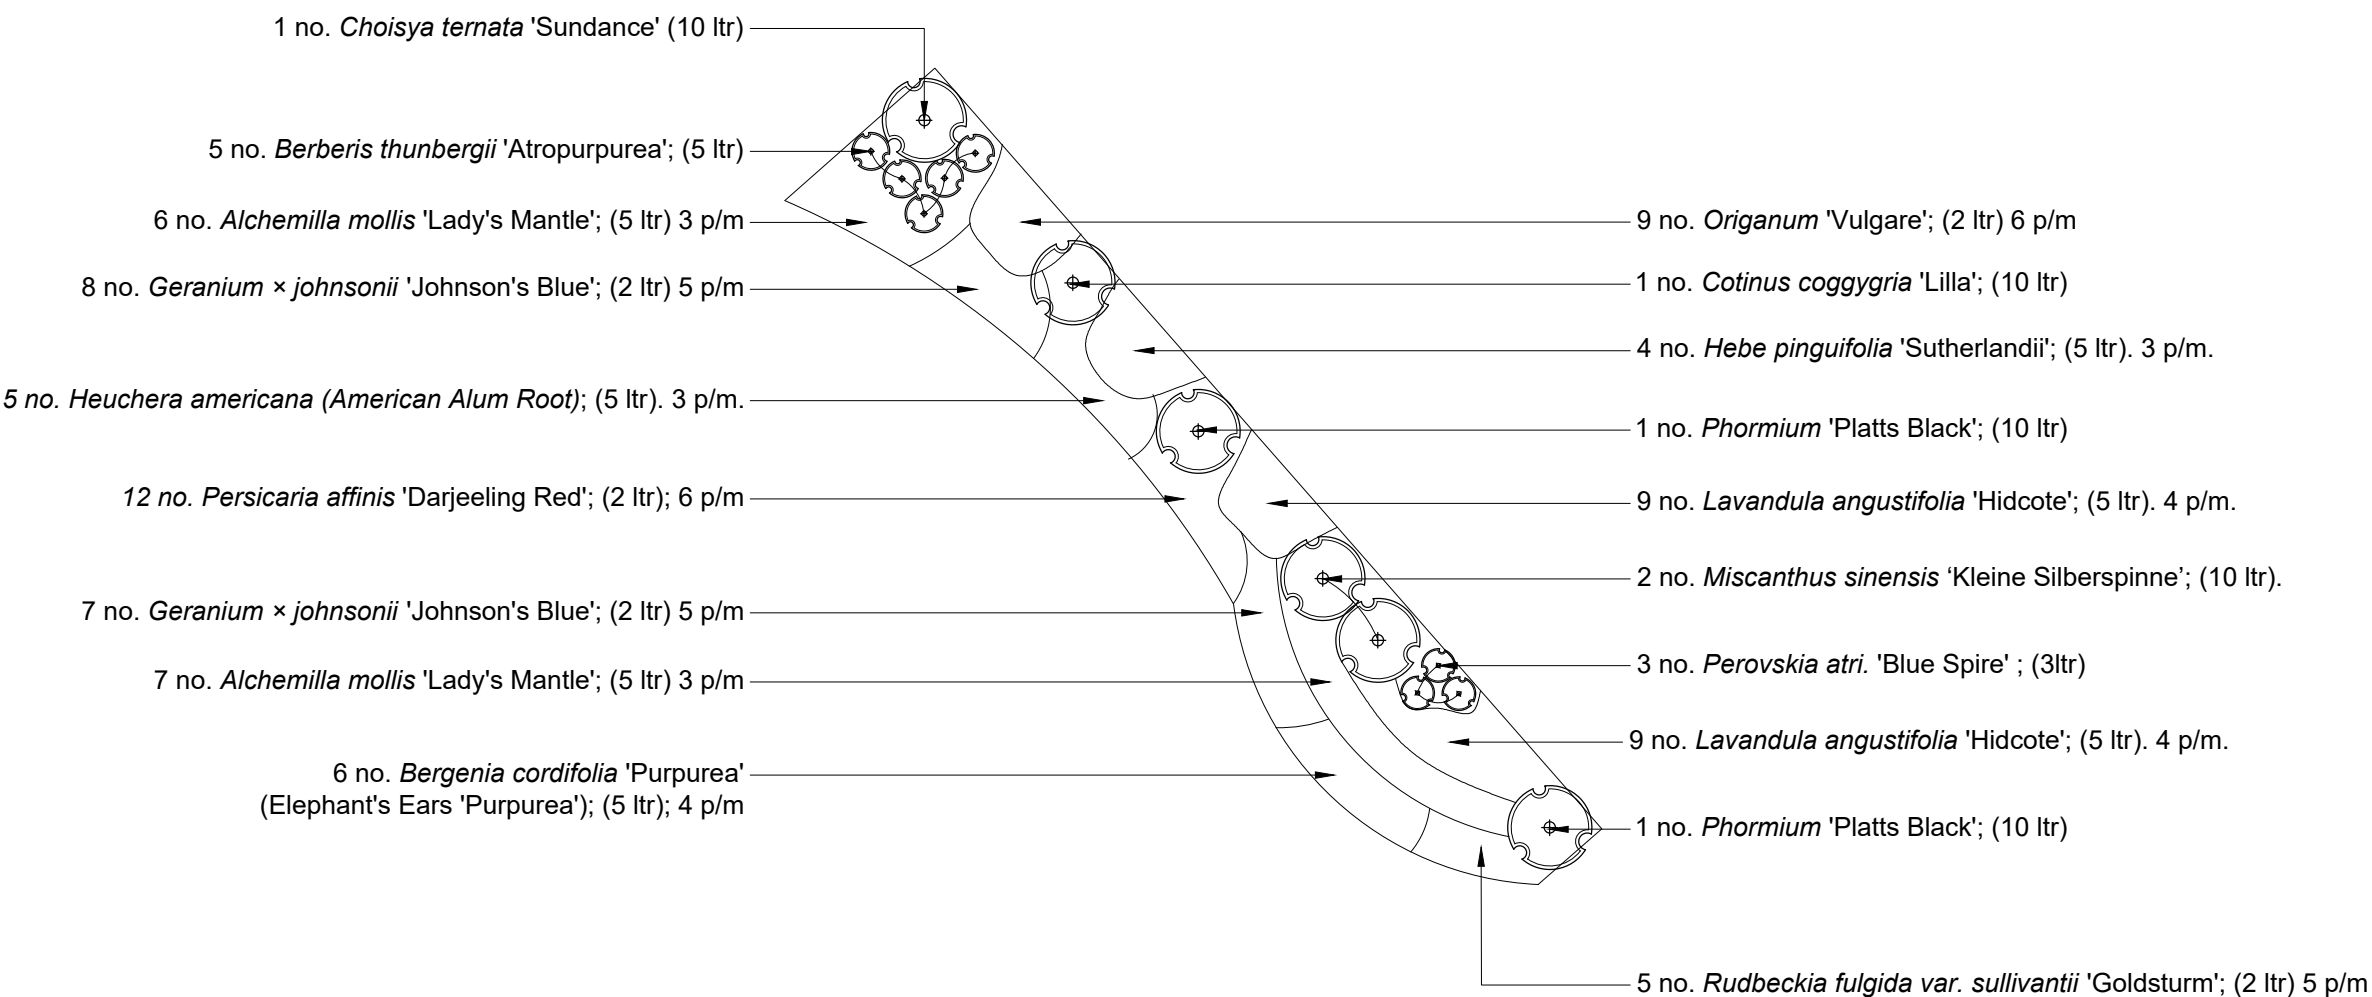


Planting Area No. 03

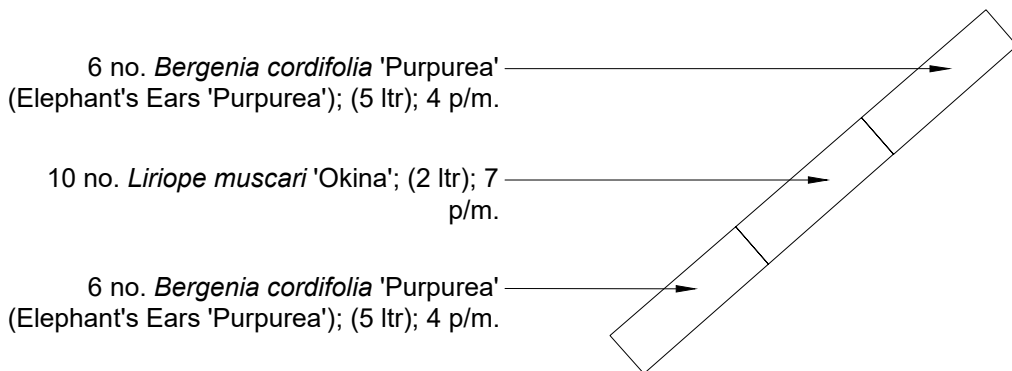

Planting Area No. 04

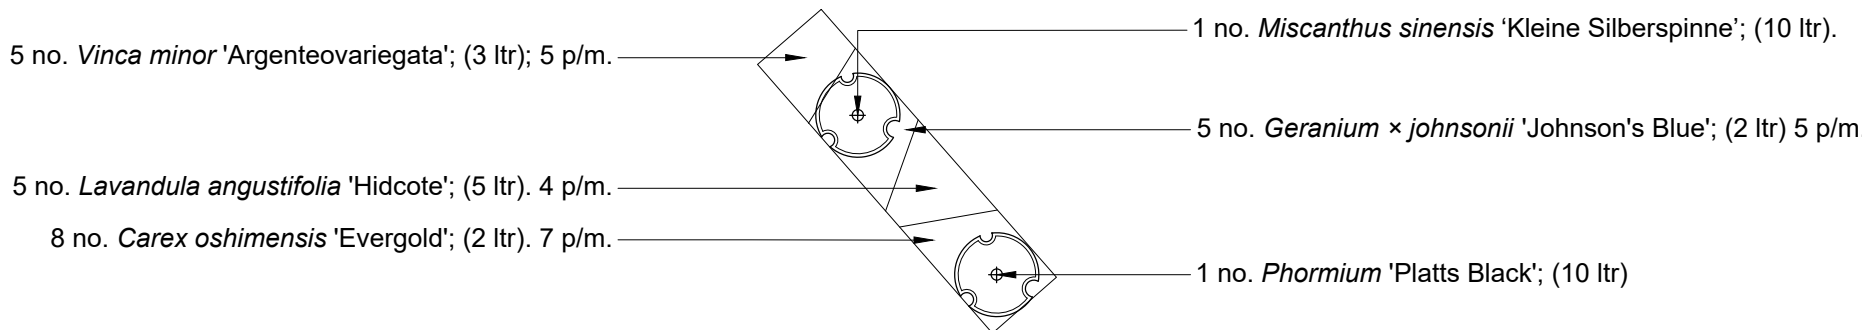

Planting Area No. 08

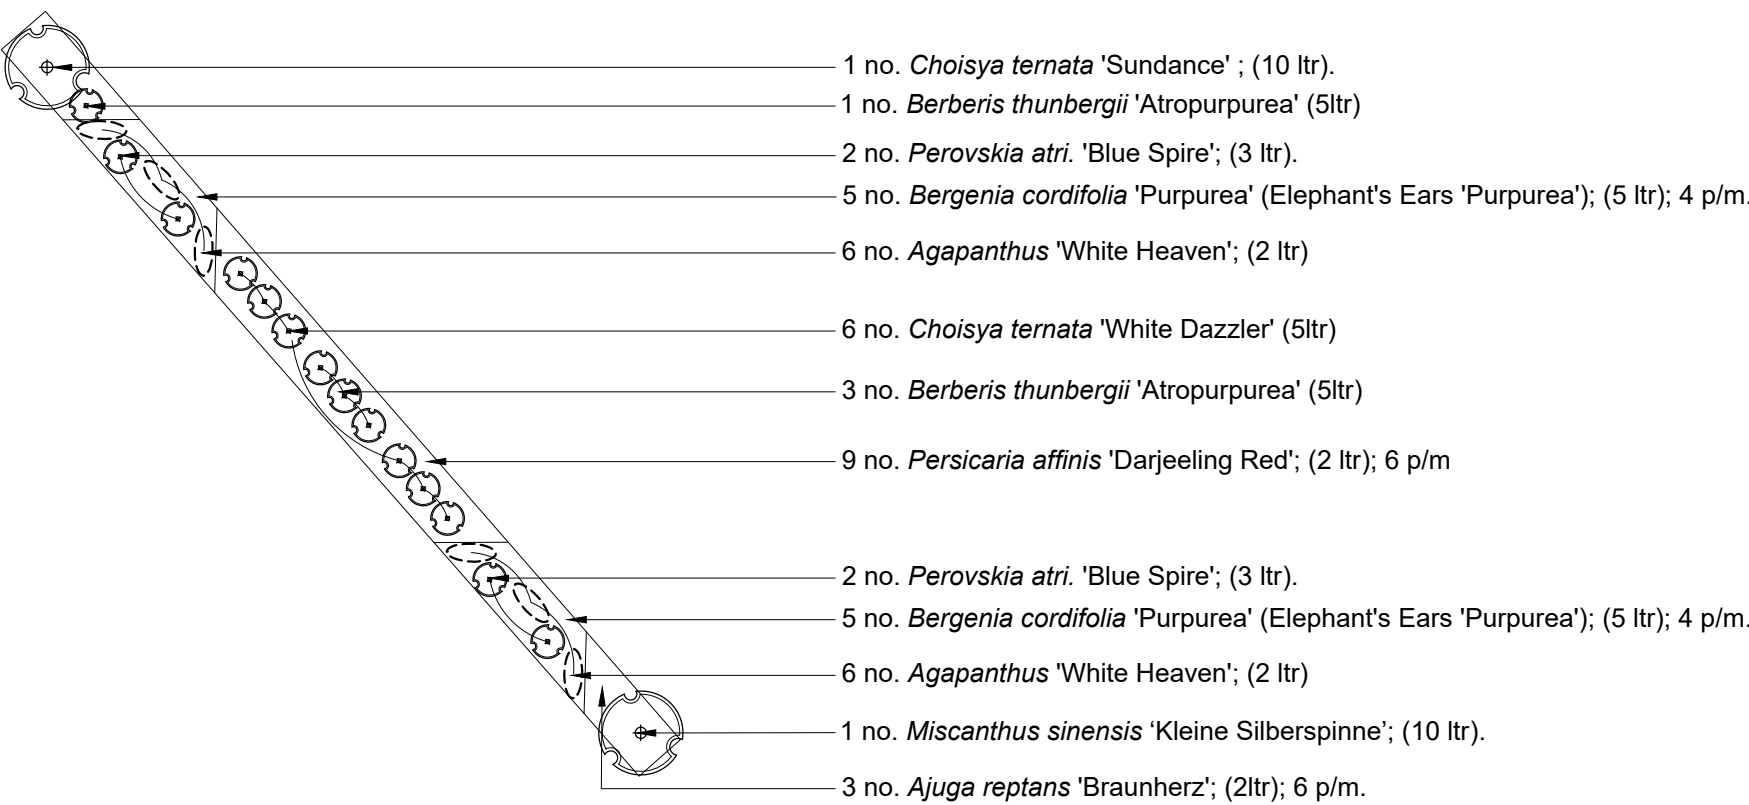

Legend

- Ornamental Shrub / Grass / Specimen Planting
- Accent Planting
- Ornamental Planting Areas Shrubs / Ground Cover

Soil Specification

Proposed Feature Planting
All proposed Feature Planting planting areas to be minimum 300 mm depth subsoil overlain with a minimum of 300 mm depth of topsoil tested and certified to achieve *BS 3882: 2015*. Topsoil to be tested and certified by a Soil Scientist.

- All Imported Topsoil: to be Multi-Purpose Topsoil to BS 3882: 2015. Topsoil to be tested and certified by a Soil Scientist;
- Areas of existing topsoil utilised in-situ: to accord with BS 3882: 2015; tested and certified by a Soil Scientist;
- Existing stripped topsoil (stored and re used): to be screened / cultivated to accord with BS 3882: 2015; tested and certified by a Soil Scientist.

Mulching


All proposed feature planting areas to be overlain with 75mm depth Ornamental Bark Mulch. Planting areas to be mulched with fine graded ornamental bark mulch; 5 - 35mm nominal particle size; BS4970:1987.

Notes:

- All alternatives to proposed materials to be fit for purpose, of equal quality and subject to Landscape Architect's approval.
- For detailed hard and soft landscape scheme proposals refer to LLD2201-LAN-DWG-100 - *Hard and Soft Landscape General Arrangement*; LLD2201-LAN-DWG-200 - *Detailed Planting Plan - Infrastructure Planting*; LLD2201-LAN-DWG-201 - *Detailed Planting Plan - Ornamental Planting Areas*; and LLD2201-LAN-SCH-001 - *Detailed Planting Schedule and Specification*
- For detailed Hard and Soft Landscape specification: LLD2201-LAN-SPE-001 - *Hard and Soft Landscape Specification*.

PLANNING ISSUE

Rev	Description	Date	Initials
02	Planning Issue	18.02.21	GL
01	Planning Issue	17.02.21	GL
00	Draft Issue	09.02.21	GL

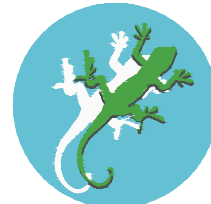

LIZARD
Landscape Design and Ecology

The Old Bank, 34 South Street, Tarring, Worthing, West Sussex, BN14 7LH
T. 01903 216033 E. lizardlandscape@btconnect.com W. lizardlandscapeecology.com

Client Seaward Properties Ltd			
Project Title and Location Land Off Canal Mews Canal Mews, Banrham, West Sussex			
Drawing Title Detailed Planting Plan Ornamental Planting Areas			
Scale 1:100@A1	Drawn GL	Approved KM	Date 09.02.21
Drawing No LLD2201-LAN-DWG-201			Revision 02

Detailed Planting Plan - Ornamental Planting Areas
Canal Mews, Barnham, West Sussex

