



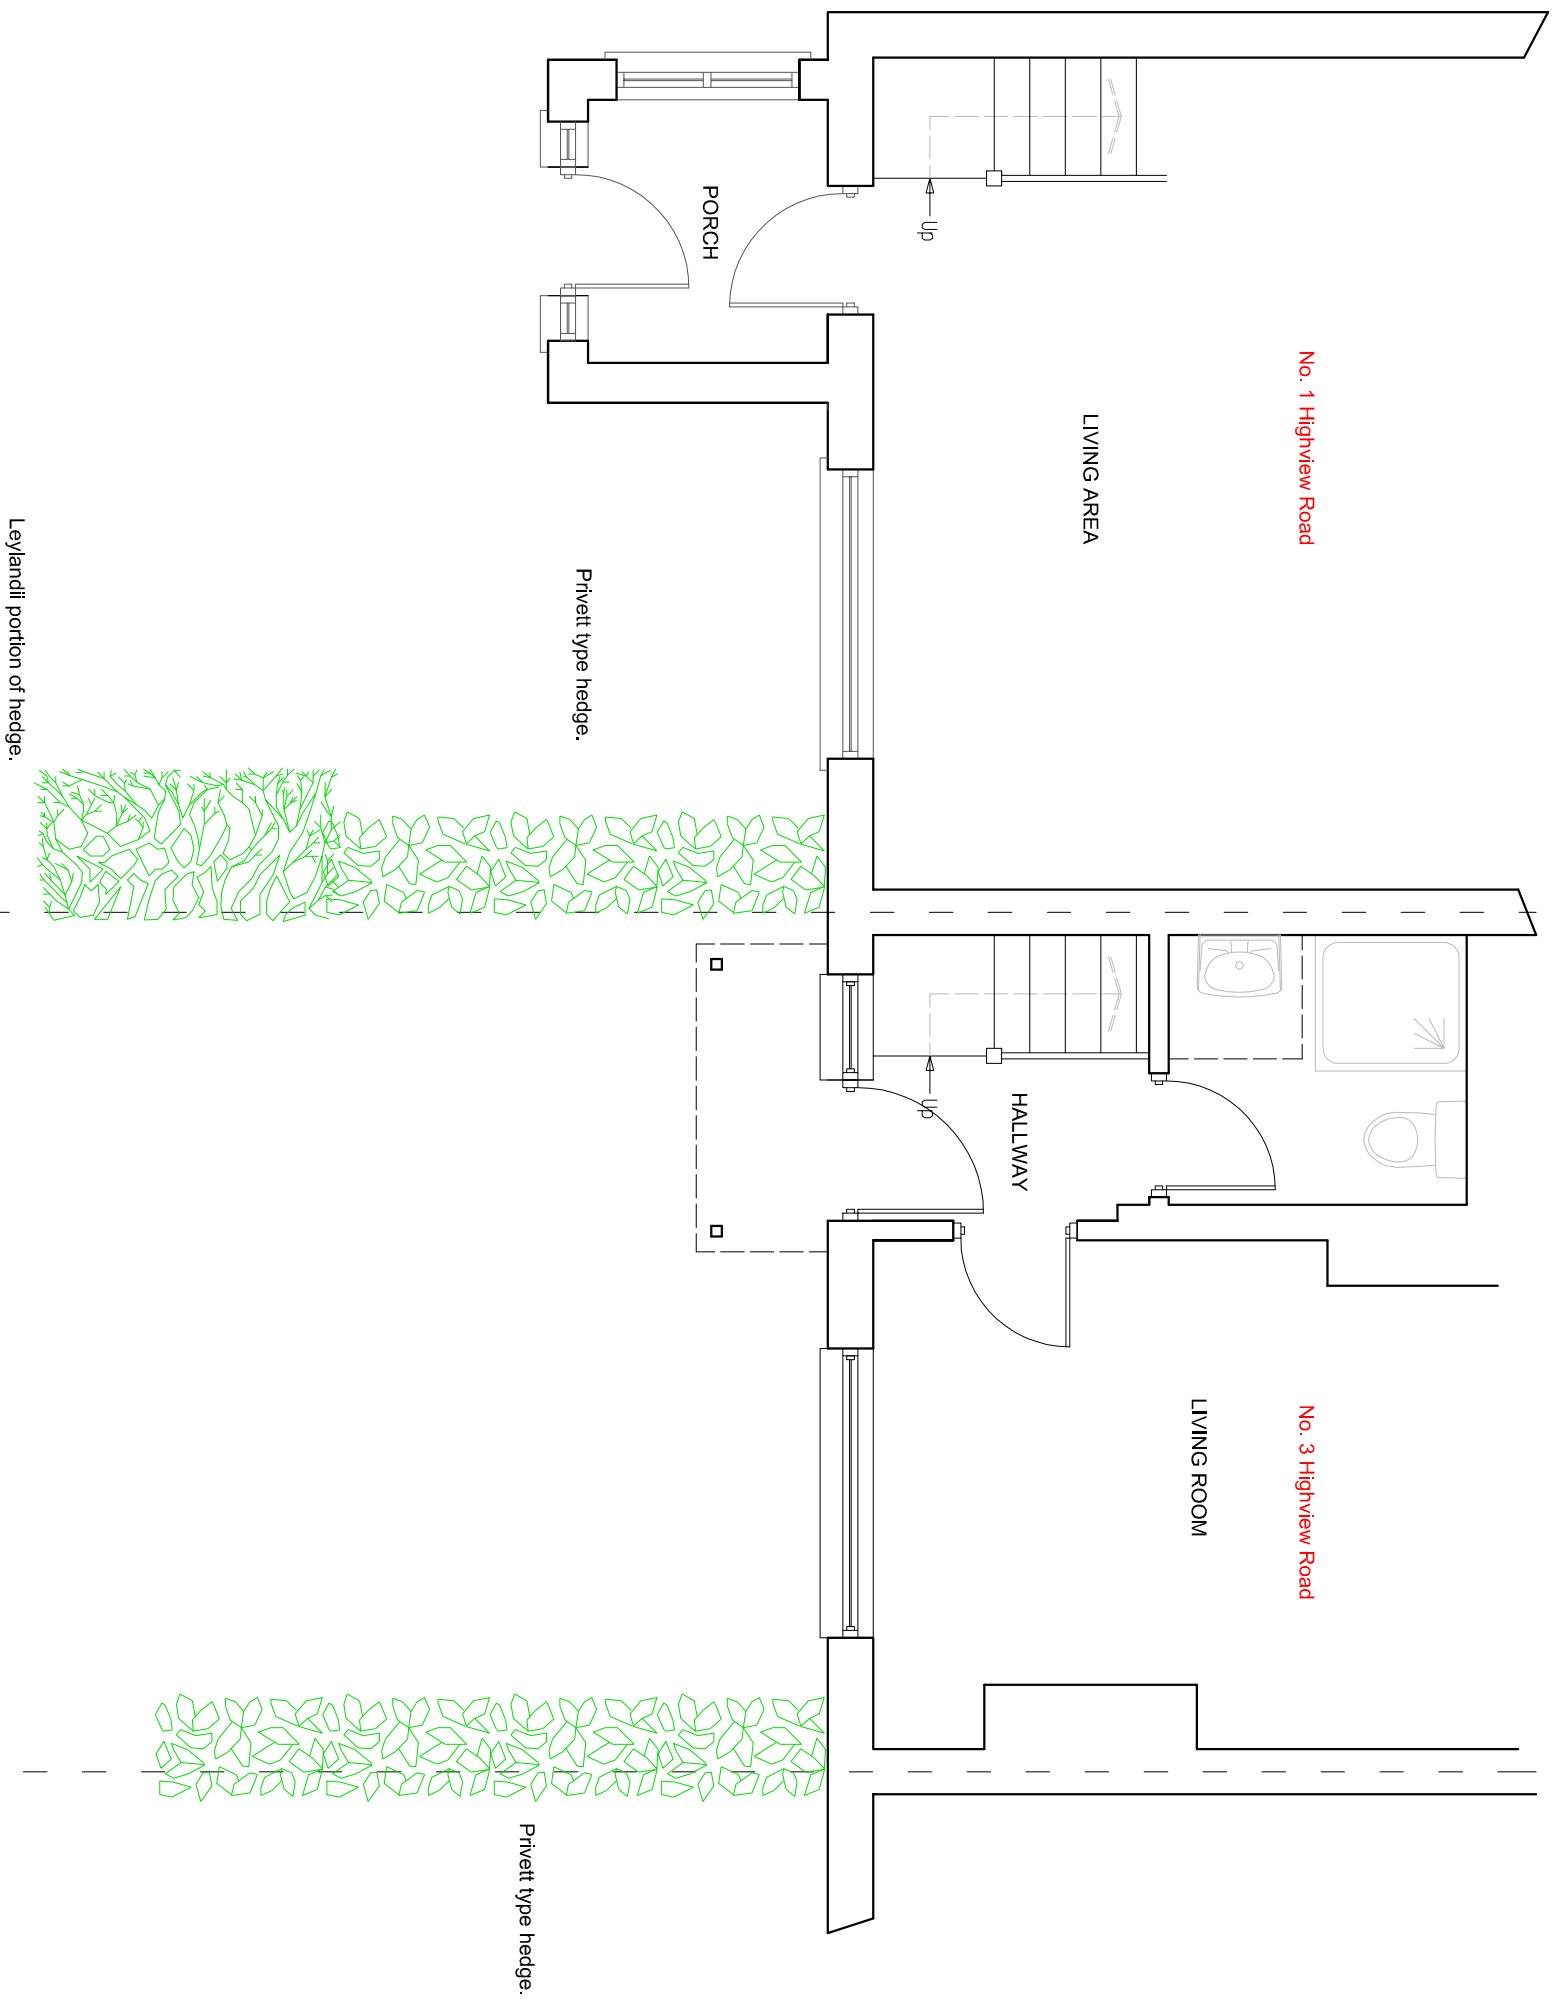

Leylandii portion of hedge.

Privett type hedge.

EXISTING GROUND FLOOR PLAN

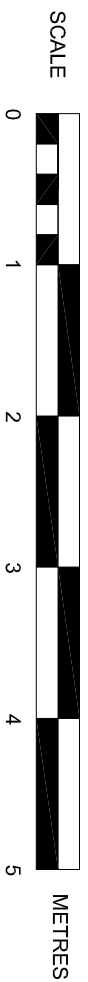

SCALE

METRES

No. 1 Highview Road

No. 3 Highview Road

LIVING AREA

LIVING ROOM

HALLWAY

PORCH

Privett type hedge.

SUSSEX BUILDING CONSULTANCY LIMITED

3 HIGHVIEW ROAD, EASTERGATE,
CHICHESTER, WEST SUSSEX.

SCALE - 1/50 REV - DATE - 22/04/2019



3 NORTHCOTE ROAD
BOGNOR REGIS
PO21 5LZ
TEL/FAX - (01243) 861379