


NOTES

ROOF - Plain concrete tiles to pitched roof to match with glass fibre covered flat roof behind.


WALLS - Face brick to external walls to match.

WINDOWS/DOORS - White framed PVC double glazed units.

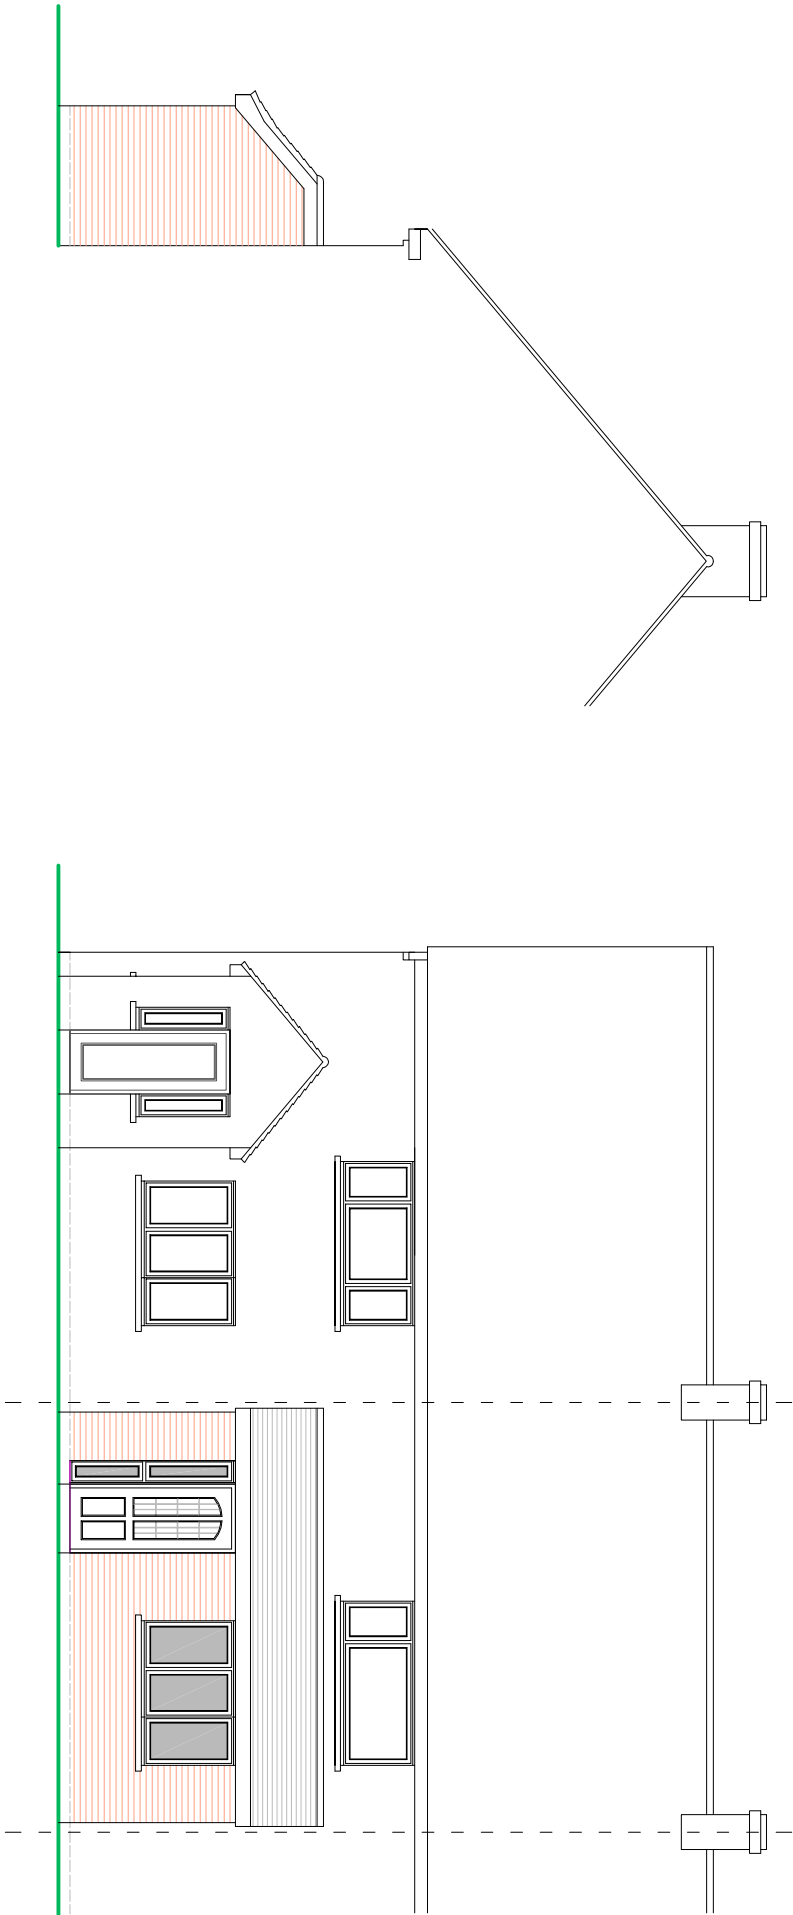


SIDE ELEVATION

FRONT ELEVATION

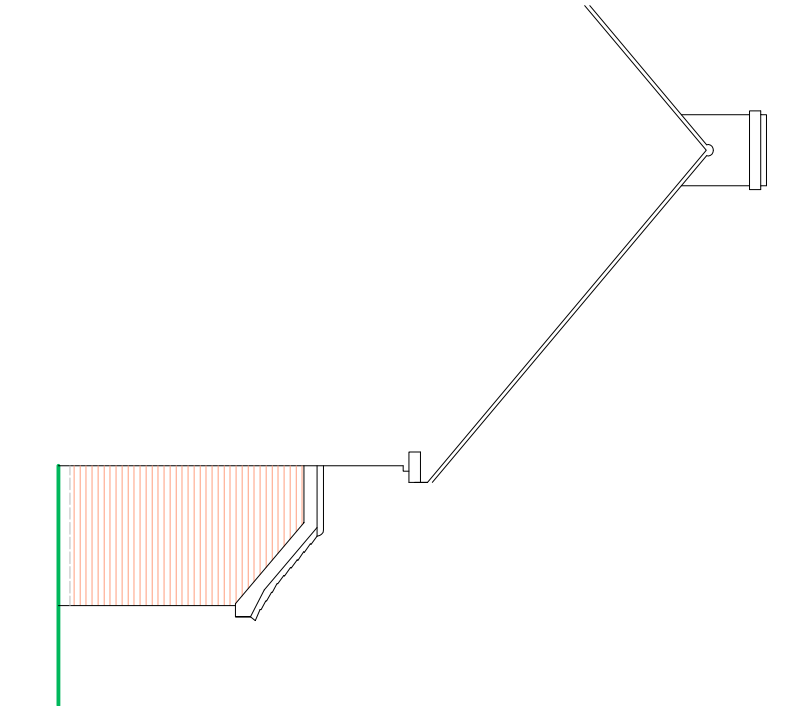

SIDE ELEVATION

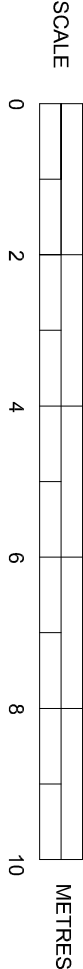

PROPOSED ELEVATIONS

SUSSEX BUILDING CONSULTANCY LIMITED

3 HIGHVIEW ROAD, EASTERGATE,
CHICHESTER, WEST SUSSEX.

SCALE - 1/100 REV - DATE - 01/05/2019

LABC

3 NORTHOTE ROAD
POZI 5LZ
BOGNOR REGIS
TEL - (01243) 681379