

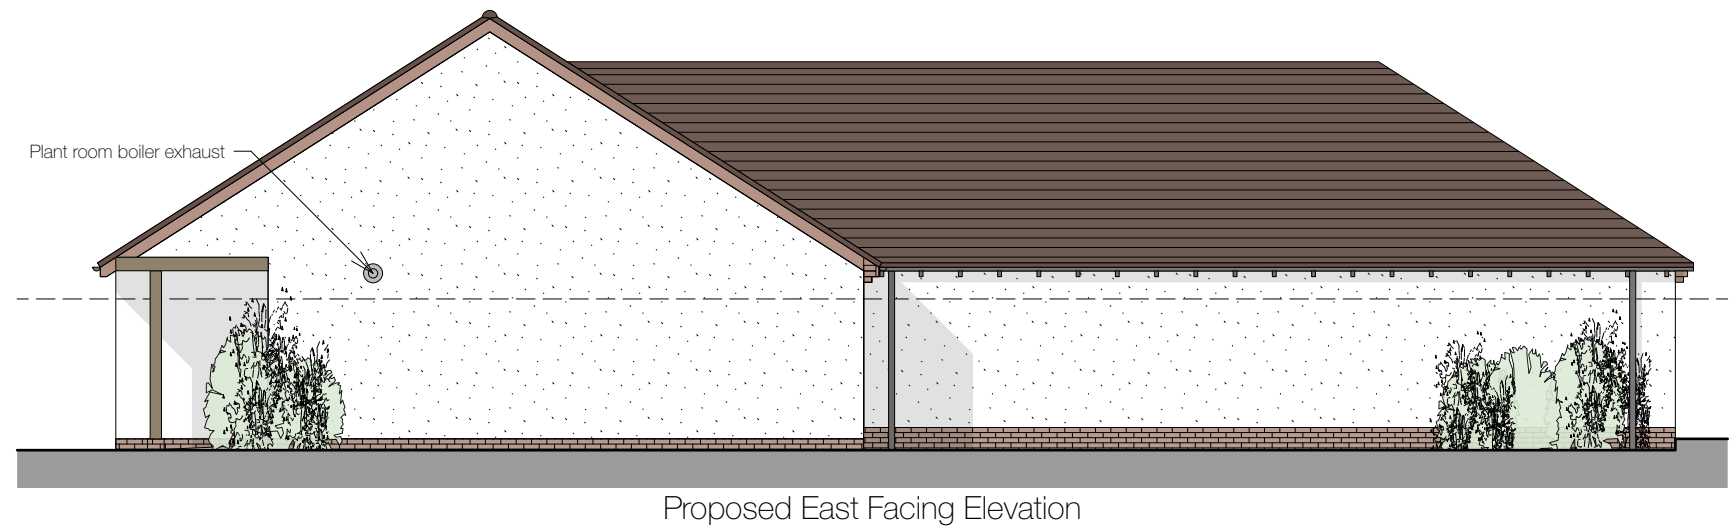
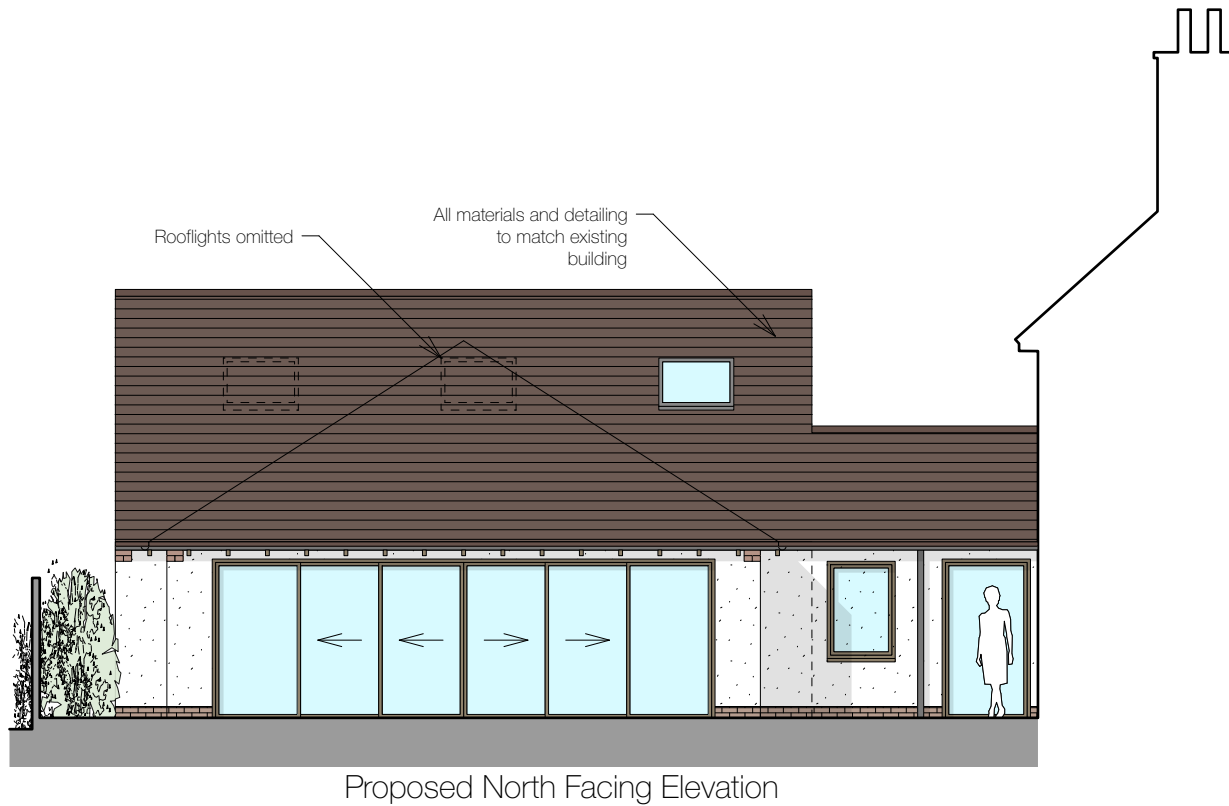
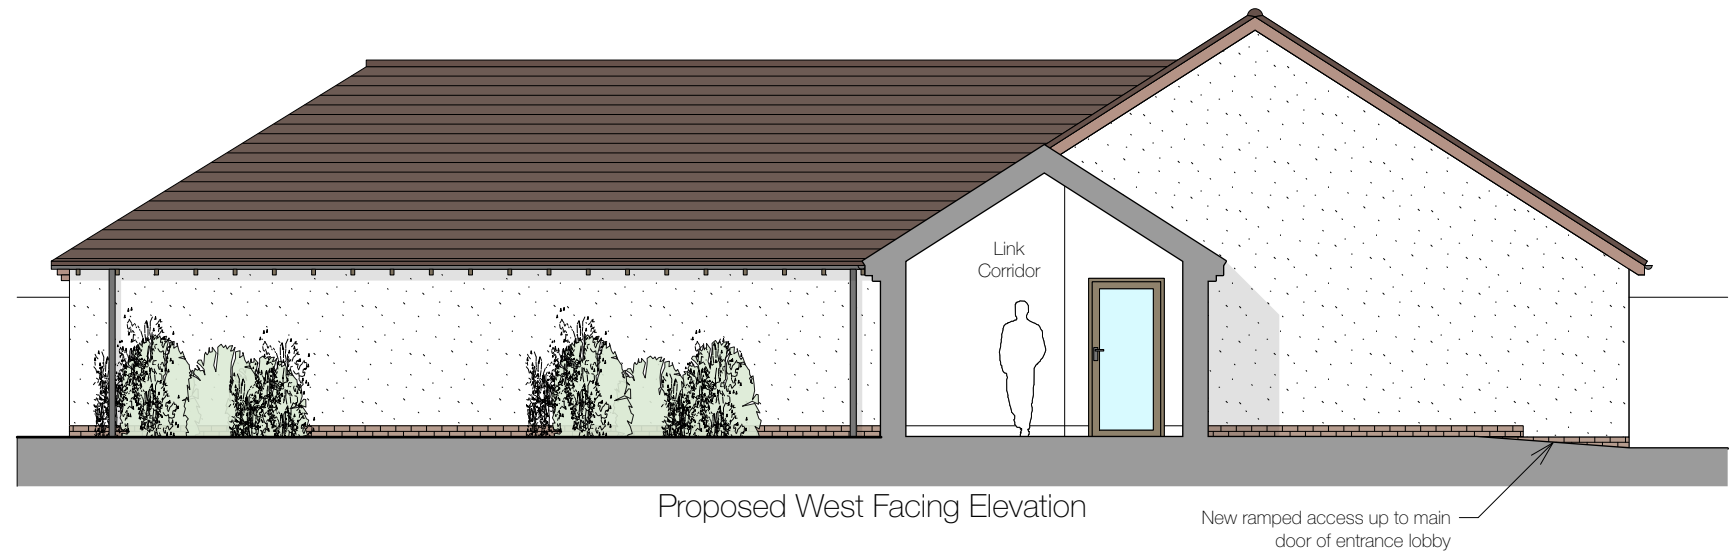


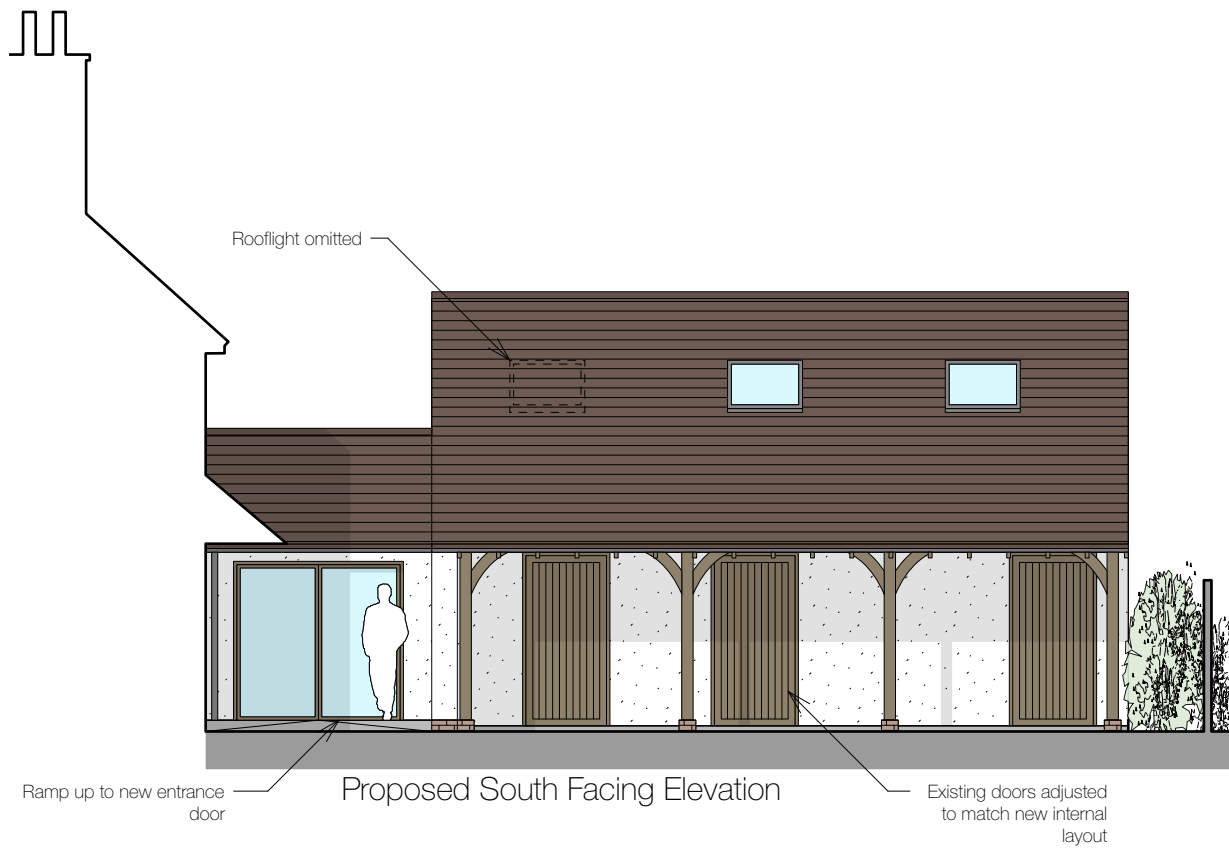

Dwg. No. P-003
 Title: Proposed Elevations
 Address: Copsefield, Eastergate Lane, PO20 3SJ
 Client: Elizabeth Hall
 Scale: 1:100@A3
 Stage: PLANNING
 Drawn: PS
 Date: March 2026

Rev * **

1:100 0 1m 2m 3m 4m 5m 6m

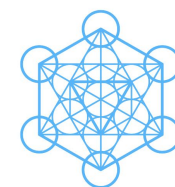

www.petesonntag.co.uk

pete sonntag
 ARCHITECT

e:pete@petesonntag.co.uk

tel:07879 274409