


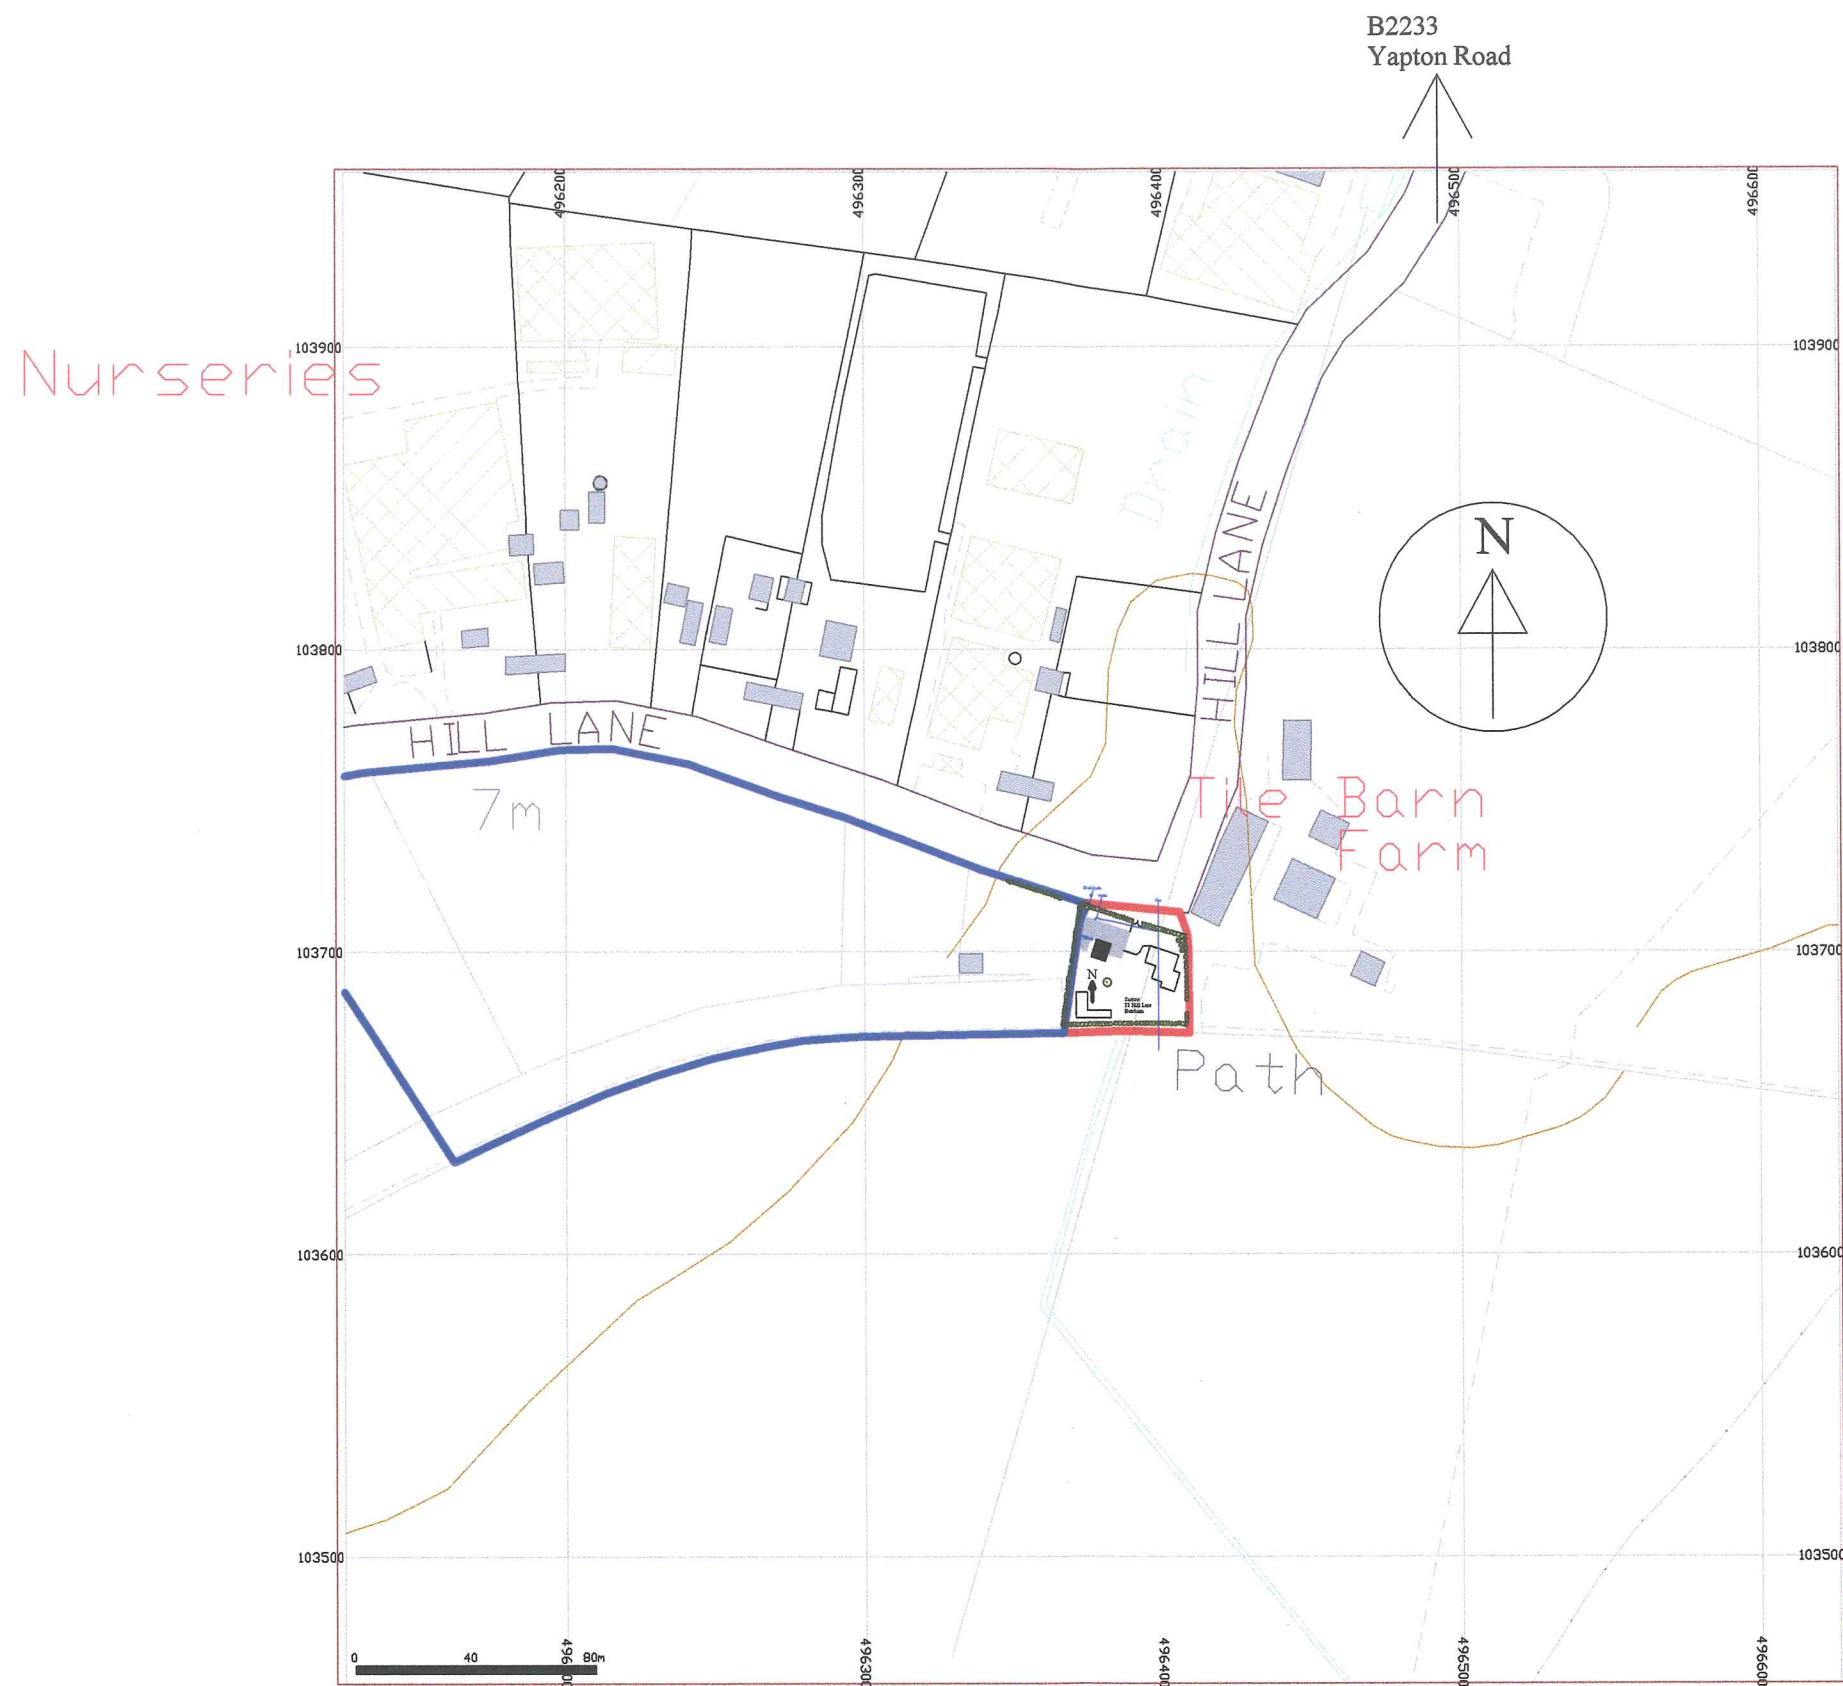

Drawn A.M.S.

2/12/13

Title

Location Plan

BN/32/13

SAXONS 33 HILL LANE, BARNHART

Rev 0

Scale 1:2500 @ A3