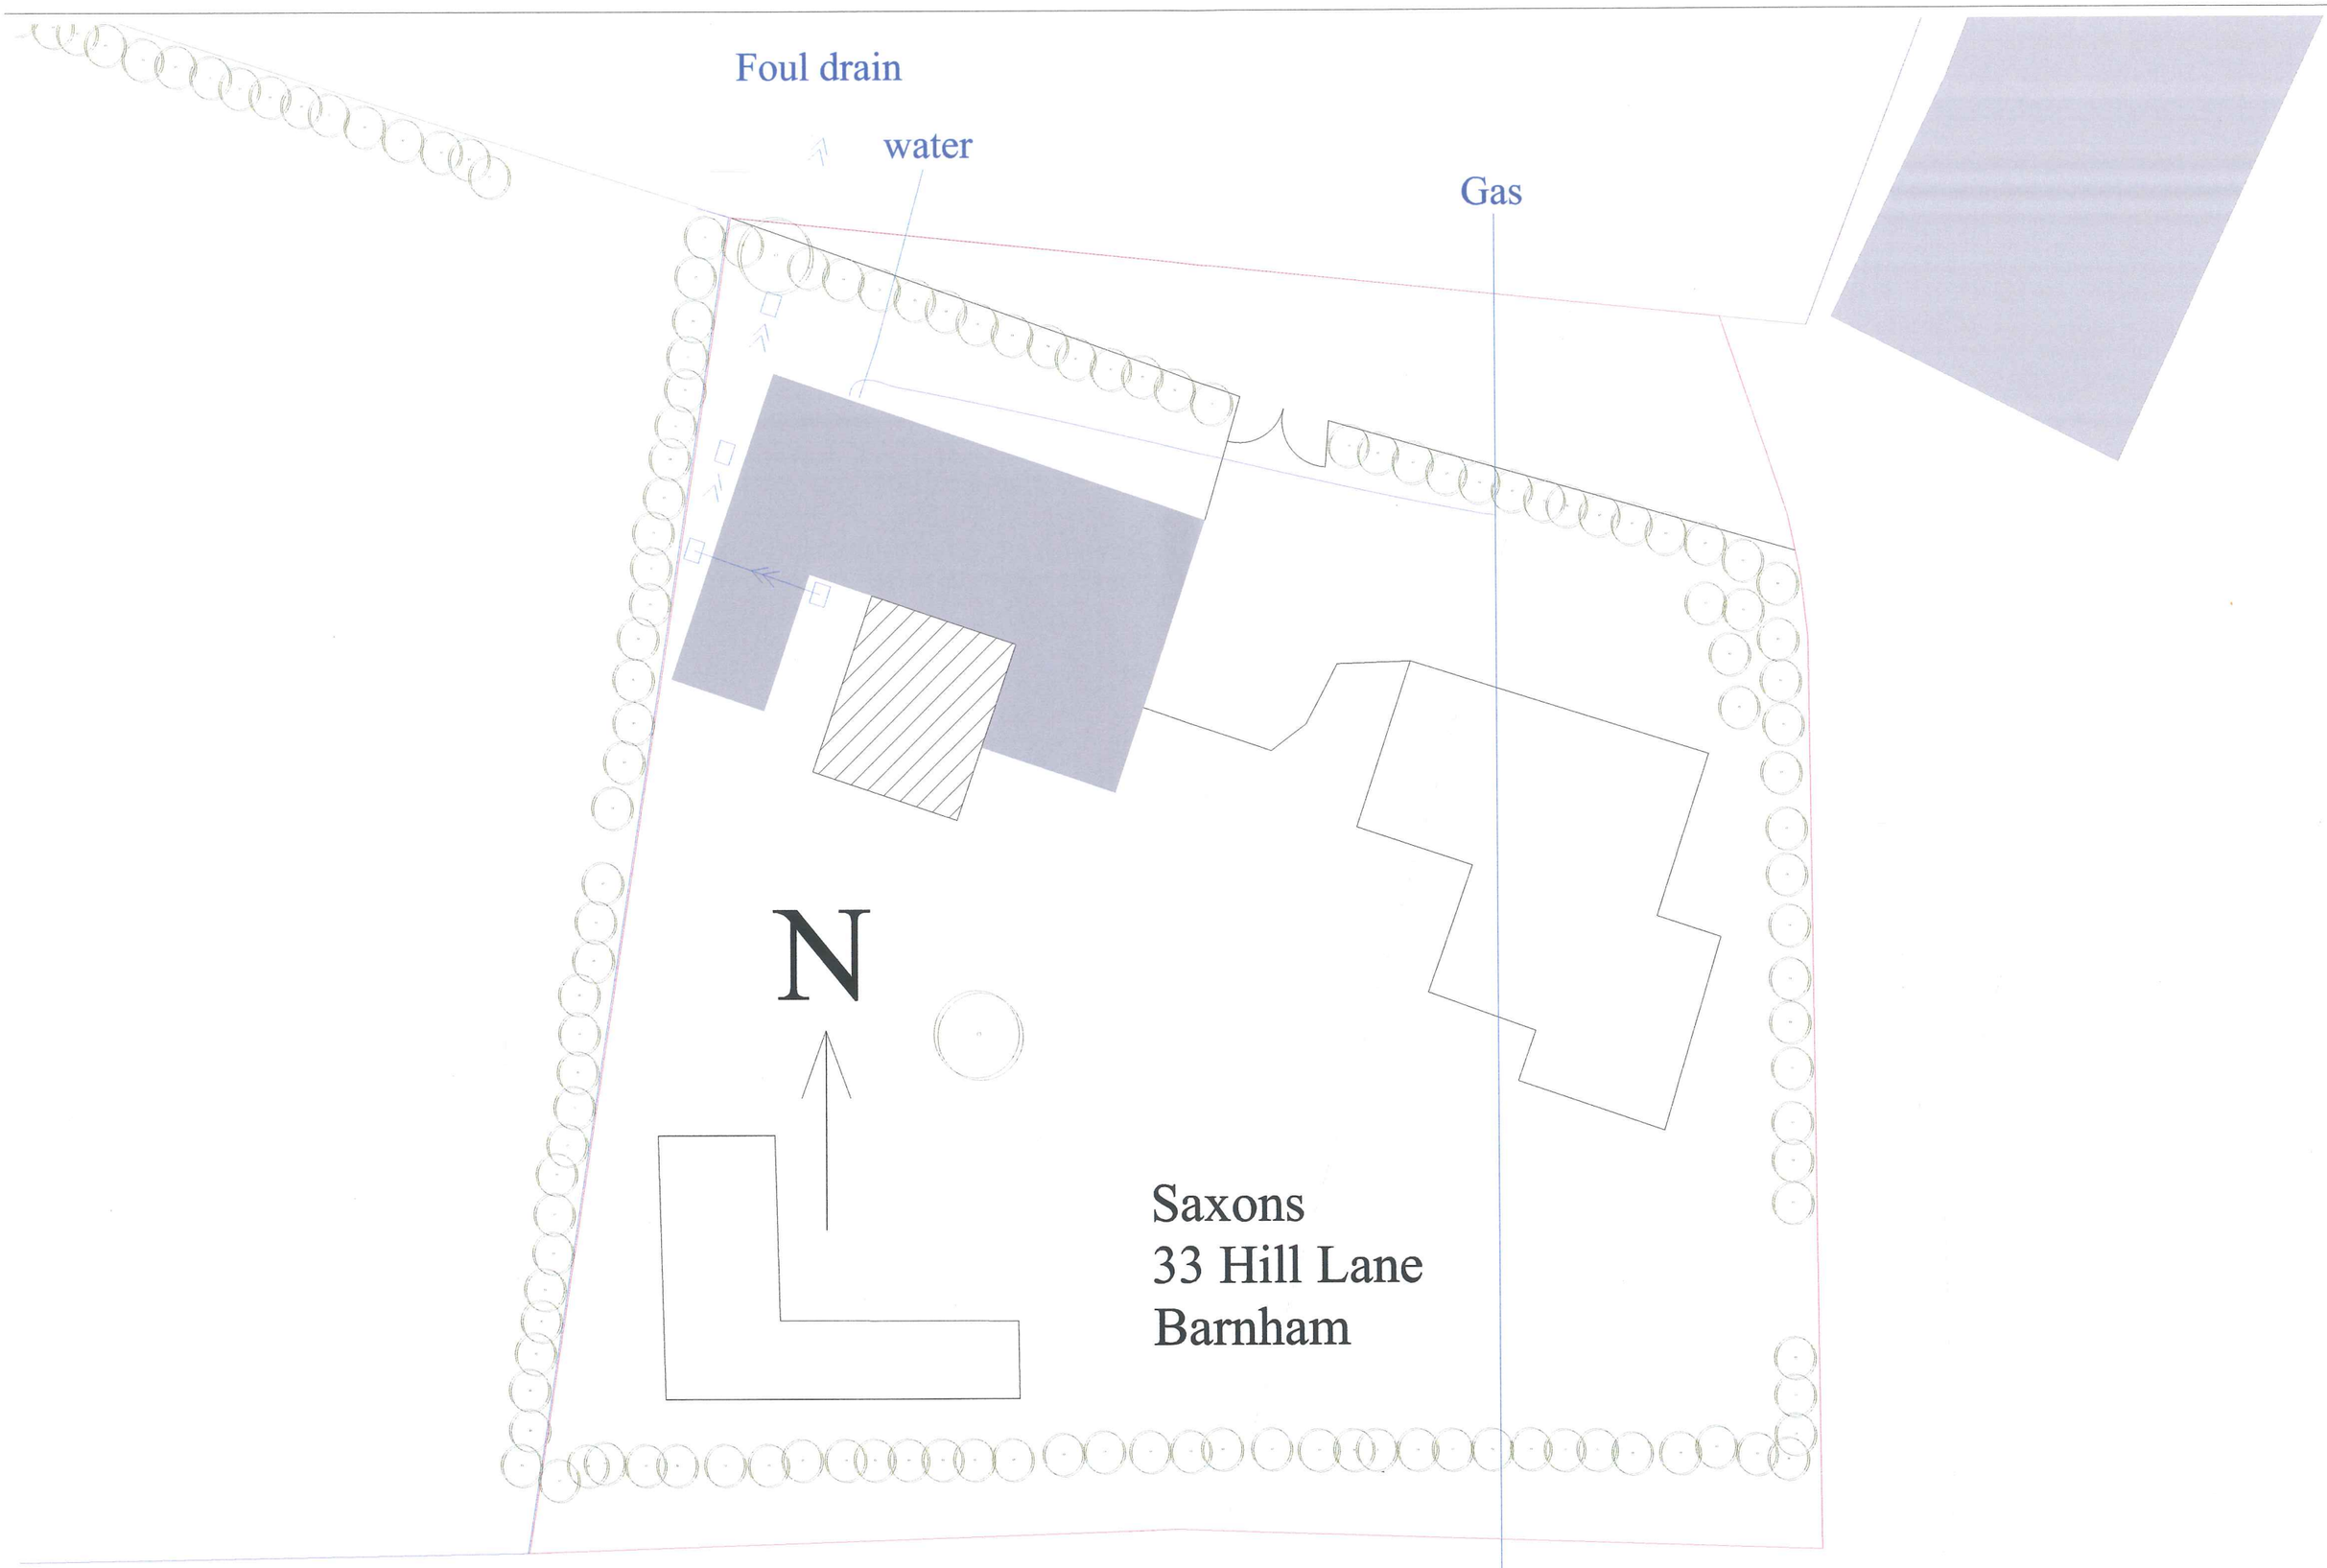


Drawn A.M.S. 8/11/13 | Title Site layout BN/32/13 SAXONS 33 HILL LANE, BARNHAM | Rev 0 | Scale 1:200 @ A3

ARUN DISTRICT COUNCIL BN/32/13/