

Planning and Development Services
Arun District Council
Arun Civic Centre
Maltravers Road
Littlehampton
West Sussex
BN17 5LF

Developer Services
Southern Water
Southern House
Sparrowgrove
Otterbourne
Hampshire
SO21 2SW

Tel: 0330 303 0119

Email: developerservices@southernwater.co.uk

Your Ref

BN/32/13/

Our Ref

PLAN-004937

Date

03/01/2014

Dear Sir

Proposal: Two storey extension to rear of existing house.

Site: Saxons, 33 Hill Lane, Barnham, PO22 0BL.

BN/32/13/

Thank you for your letter of 09/12/2013.

Southern Water requires a formal application for any new connection to the public foul sewer to be made by the applicant or developer.

We request that should this application receive planning approval, the following informative is attached to the consent:

"A formal application for connection to the public sewerage system is required in order to service this development. Please contact Southern Water, Southern House, Sparrowgrove, Otterbourne, Hampshire SO21 2SW (Tel: 0330 303 0119) or www.southernwater.co.uk".

Our initial investigations indicate that there are no public surface water sewers in the area to serve this development. Alternative means of draining surface water from this development are required. This should not involve disposal to a public foul sewer.

Southern Water's current sewerage records do not show any public sewers to be crossing the above site. However, due to changes in legislation that came in to force on 1st October 2011 regarding the future ownership of sewers it is possible that a sewer now deemed to be public could be crossing the above property. Therefore, should any sewer be found during construction works, an investigation of the sewer will be required to ascertain its condition, the number of properties served, and potential means of access before any further works commence on site. The applicant is advised to discuss the matter further with Southern Water, Southern House,


Sparrowgrove, Otterbourne, Hampshire SO21 2SW (Tel: 0330 303 0119) or
www.southernwater.co.uk".

Yours faithfully

A black rectangular box redacting the signature of the person.

Developer Services

SOUTHERN WATER

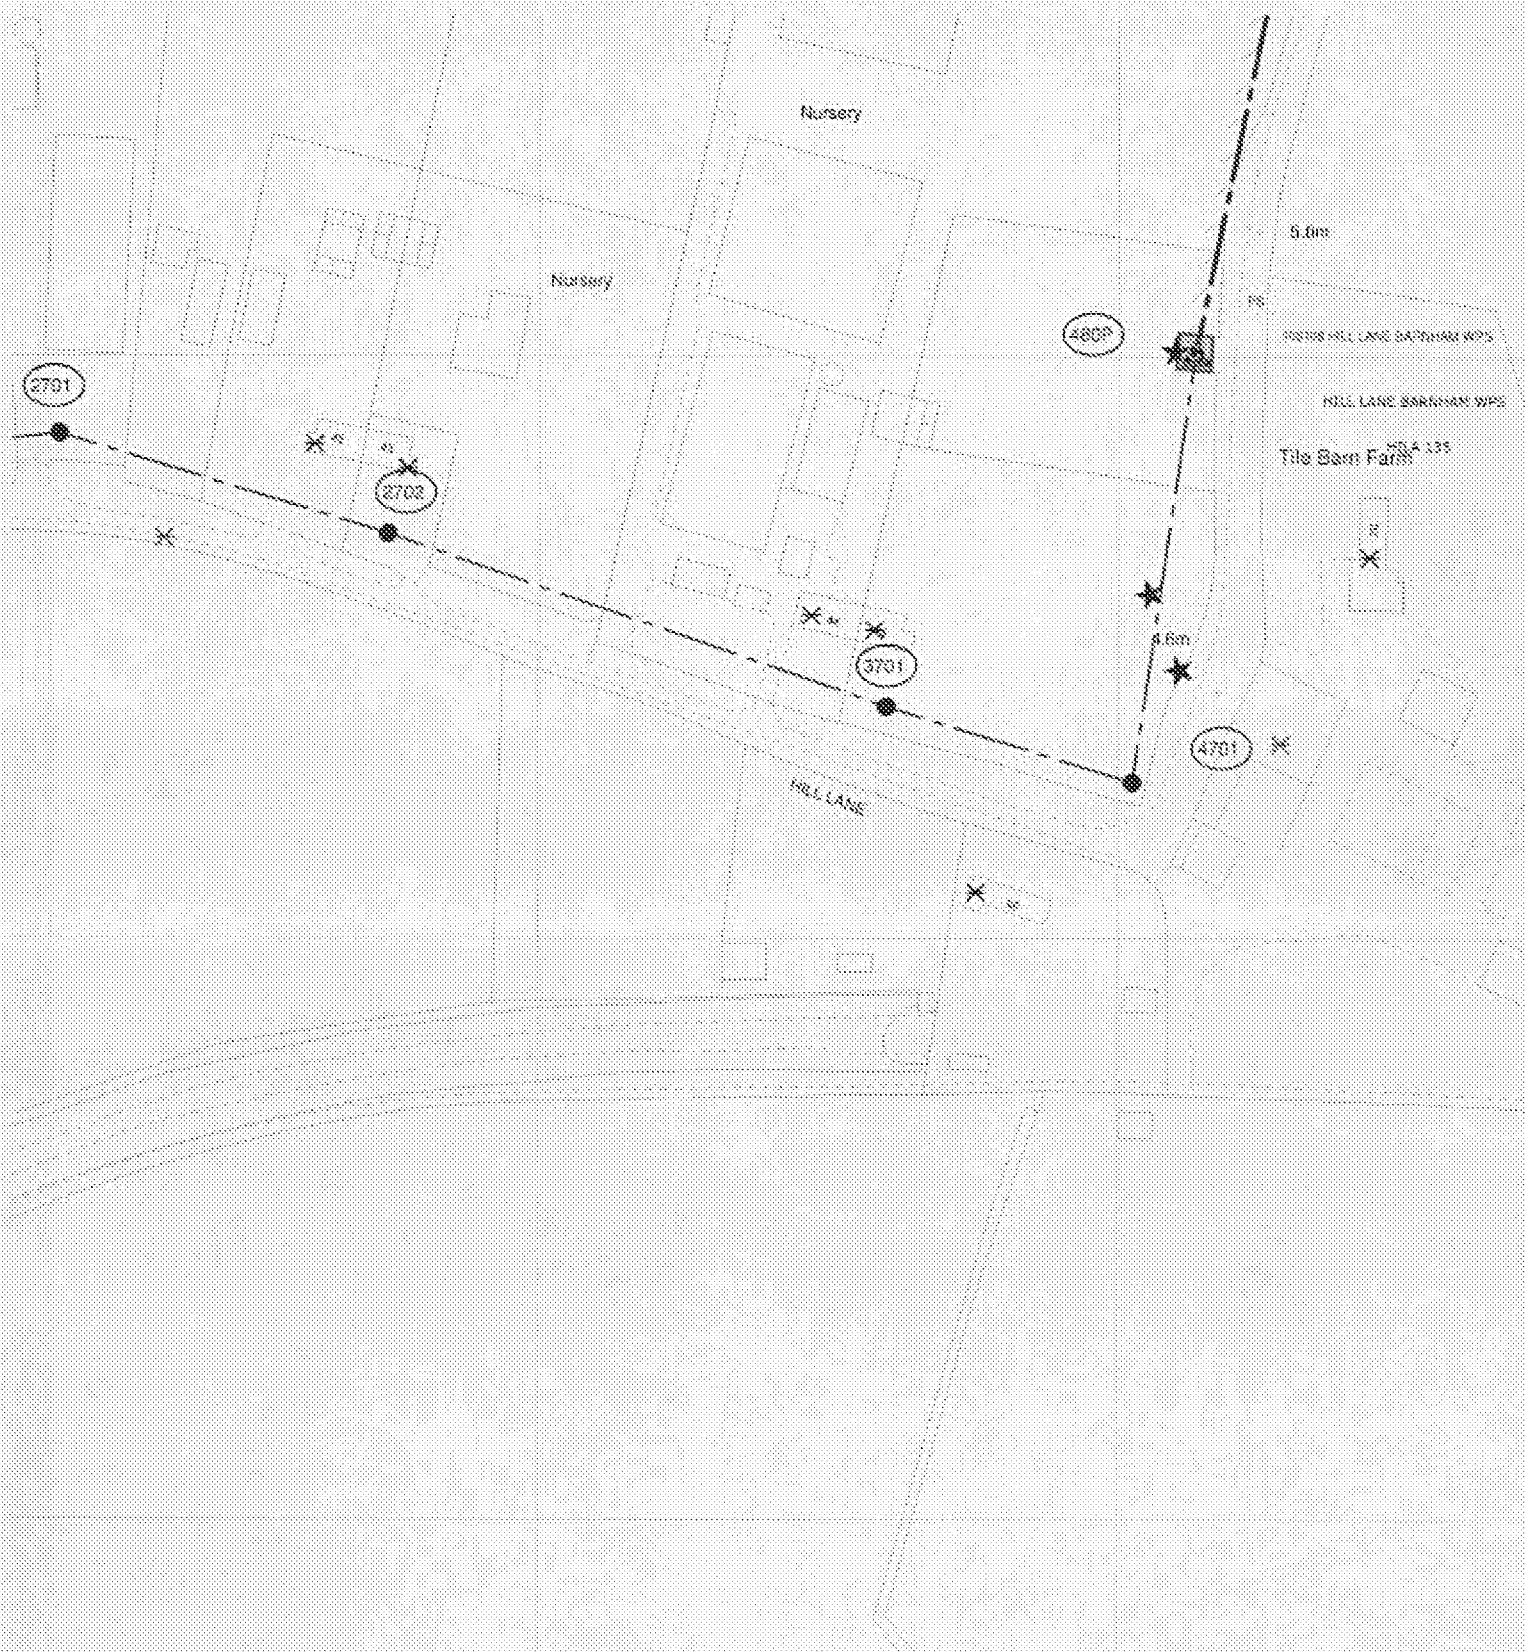

The positions of pipes shown on this plan are believed to be correct, but Southern Water Services Ltd accept no responsibility in the event of inaccuracy. The actual positions should be determined on site.

Based upon Ordnance Survey Digital Data with the permission of the controller of H.M.S.O. Crown Copyright Material License No. WH 2003/00


O.S. REF: SU9603NW

Scale: 1:1250

Screen Print

WARNING: BAC pipes are constructed of Banded Asbestos Cement

WARNING: Unknown (UK) materials may include Banded Asbestos Cement

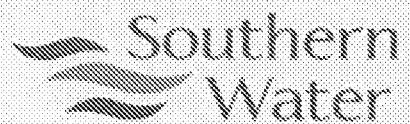

Printed By: hanuh

Date: 3-1-2014

Southern Water MapGuide Browser

Requested By: