YAPTON ROAD, BARNHAM.

RESIDENTIAL SCHEME: 38NO. RESIDENTIAL DWELLINGS.

FLOOR PLANS

SCALE BAR 1:50

0m 0.5m 1m 1.5m 2m 3m 4.5m

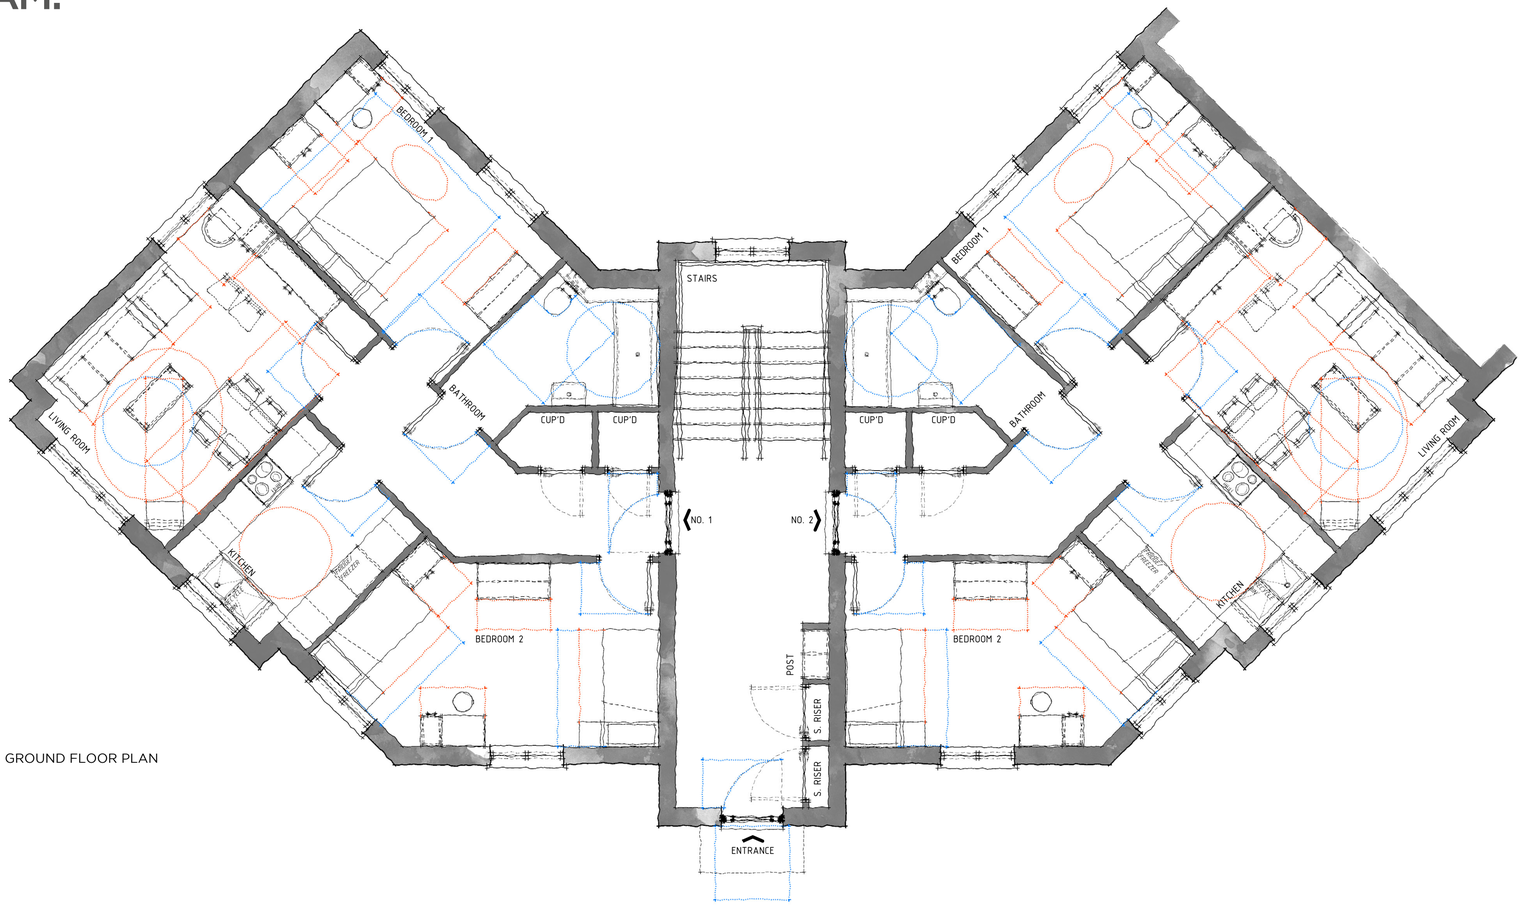

GROUND FLOOR PLAN

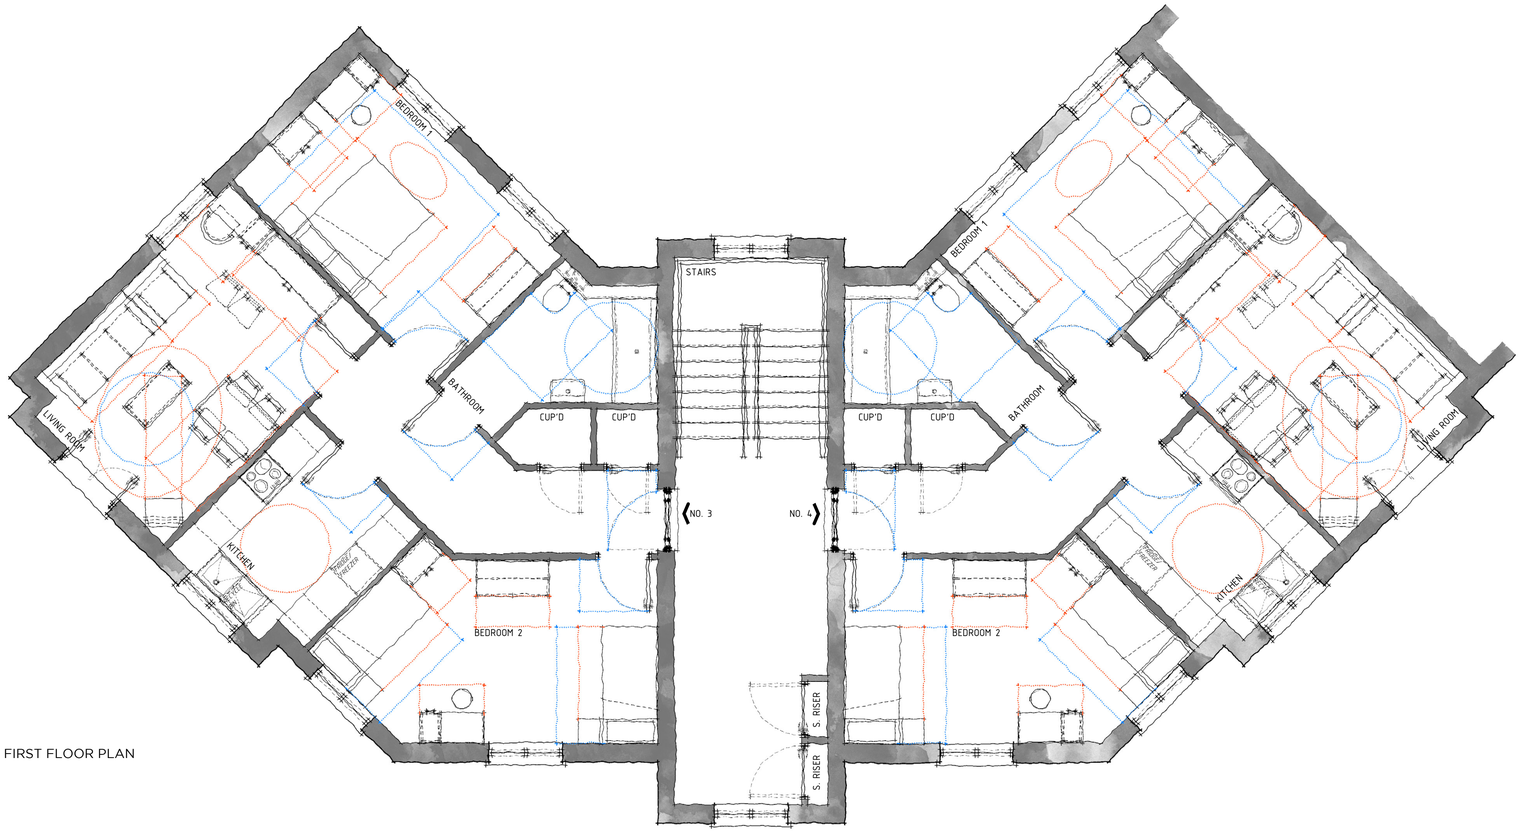

FIRST FLOOR PLAN

GENERAL NOTES:

THE COPYRIGHT IN ALL DESIGNS, DRAWINGS, SCHEDULES, SPECIFICATIONS AND ANY OTHER DOCUMENTATION PREPARED BY DAVID PLANT ARCHITECTURE LTD IN RELATION TO THIS PROJECT SHALL REMAIN THE PROPERTY OF DAVID PLANT ARCHITECTURE LTD AND MUST NOT BE REISSUED, LOANED OR COPIED WITHOUT PRIOR WRITTEN CONSENT.

THIS DRAWING IS TO BE READ IN CONJUNCTION WITH ALL ARCHITECT'S DRAWINGS, SCHEDULES AND SPECIFICATIONS, AND ALL RELEVANT CONSULTANTS AND / OR SPECIALIST'S INFORMATION RELATING TO THE PROJECT. REFER ALL DISCREPANCIES TO DAVID PLANT ARCHITECTURE LTD.

KEY:

LIFETIME HOMES

ACTIVITY & FURNITURE CLEARANCE ZONES

DAVID PLANT
ARCHITECTURE LTD

PROJECT
RESIDENTIAL DEVELOPMENT

DRAWING
AS PROPOSED
APARTMENTS GRD & 1ST FLOOR PLANS

CLIENT
ONE PROPERTY GROUP

ADDRESS
YAPTON ROAD
BARNHAM
BOGNOR REGIS
PO22 0AY

DATE:	SCALE:	DRAWN:	CHECK:
07.05.2015	1:50 @ A1	RW	-

PROJECT NO.	DWG NO.	REVISION.
409.206.00		

ISSUE STATUS
PLANNING

e studio@daparchitecture.co.uk t (0844) 854 9007
www.daparchitecture.co.uk
LONDON BIRMINGHAM ESSEX

AS PROPOSED: APARTMENTS GROUND & FIRST FLOOR PLAN

ARUN DISTRICT COUNCIL BN/32/15/OUT