


YAPTON ROAD, BARNHAM.

RESIDENTIAL SCHEME: 37NO. RESIDENTIAL DWELLINGS.

SCALE BAR 1:1250

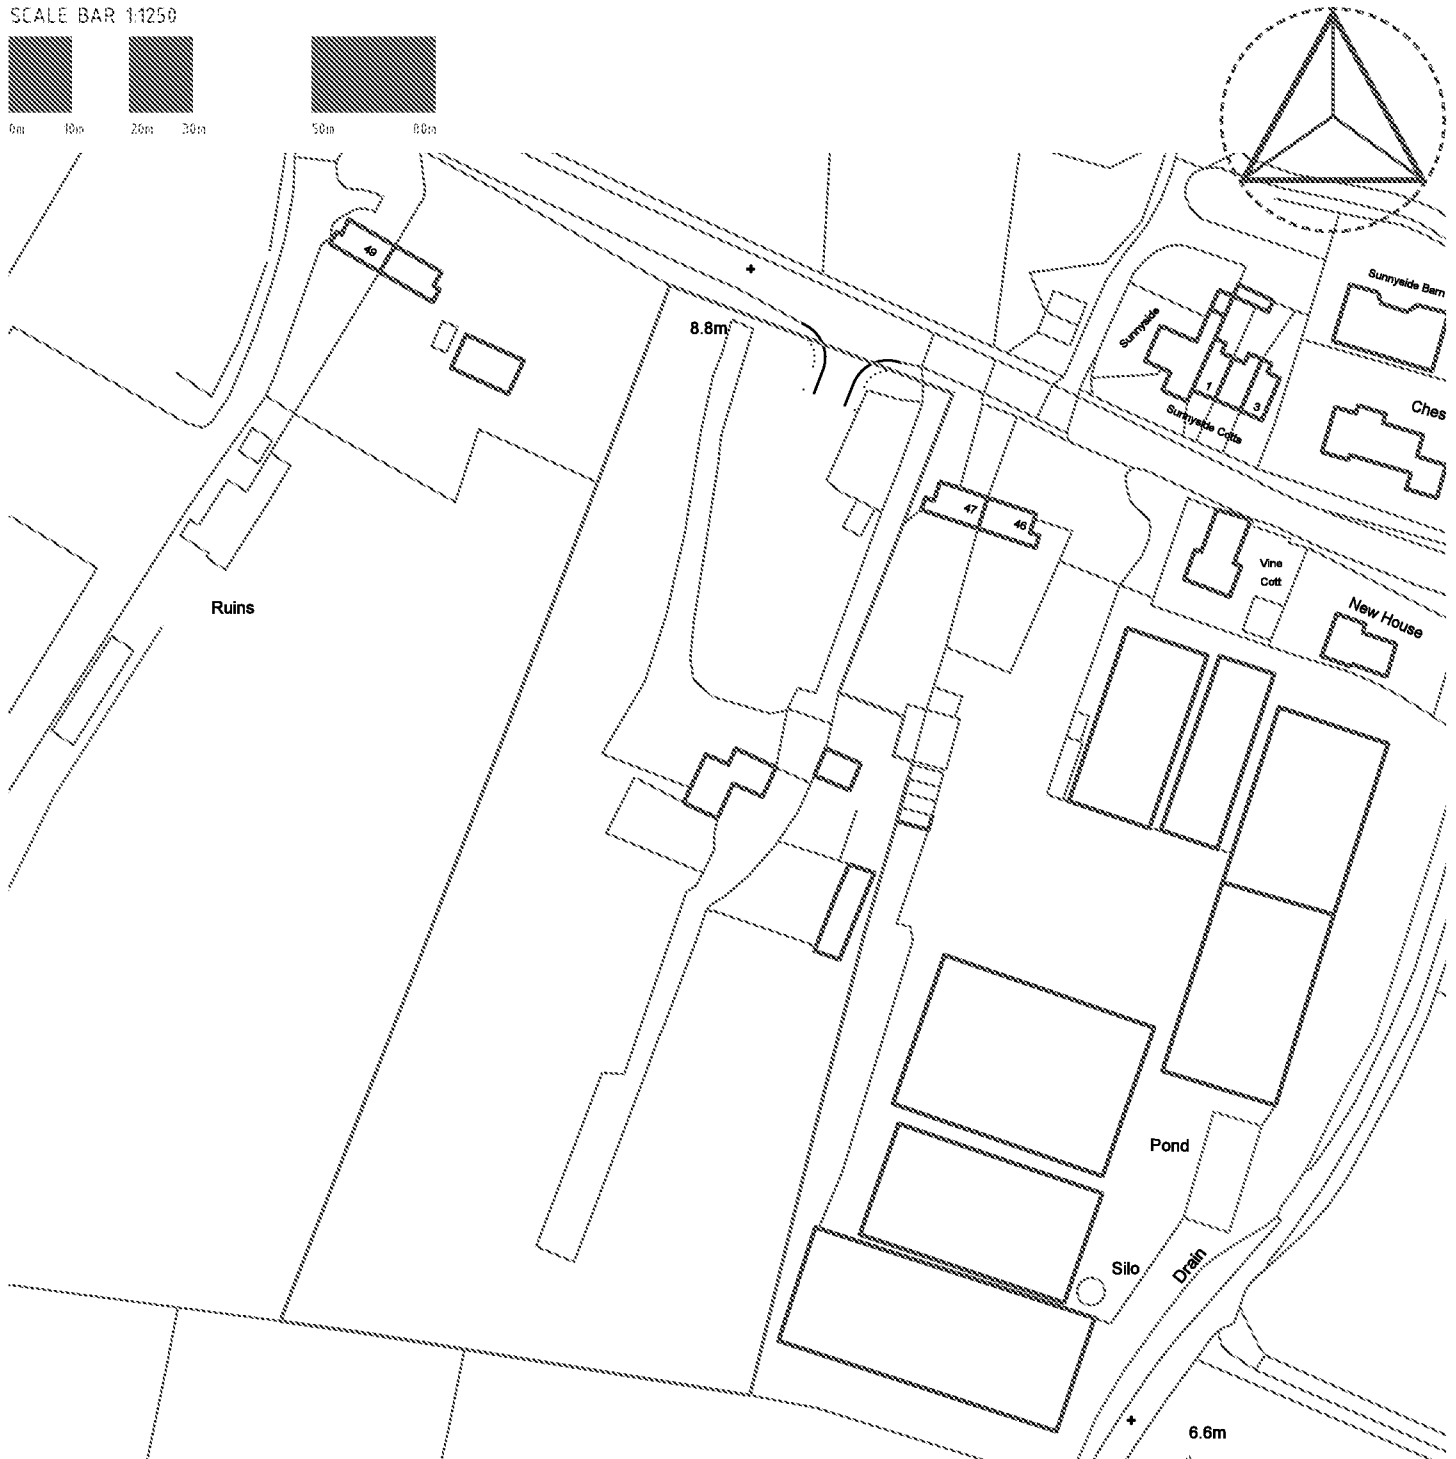


PROJECT
RESIDENTIAL DEVELOPMENT

DRAWING
AS EXISTING
SITE LOCATION PLAN

CLIENT
ONE PROPERTY GROUP

ADDRESS
YAPTON ROAD
BARNHAM
BOGNOR REGIS
PO22 0AY

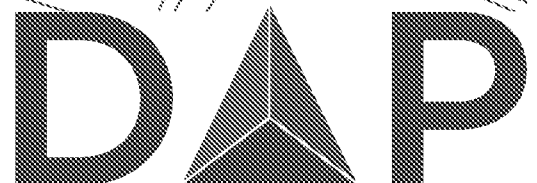

ARCHITECTURE LTD
PROJECT NO. DWG NO. REVISION

409.000.01

ISSUE STATUS
PLANNING

DATE: 26.03.2014 SCALE: 1:1250 @ A4 DRAWN: RW CHECK: N/A

e studio@daparchitecture.co.uk t (0844) 854 9007
www.daparchitecture.co.uk
LONDON: BIRMINGHAM: ESSEX: