



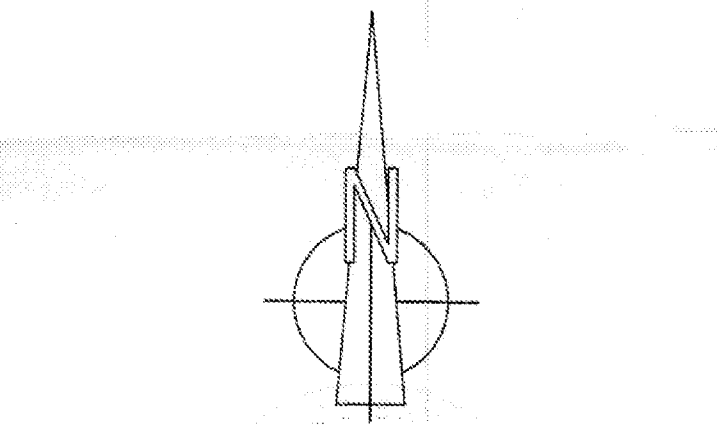

NOTES

This drawing is the copyright of Thrive Ltd ©. All rights reserved.
Ordnance Survey Data © Crown Copyright. All rights reserved.
Licence No. 10007359. DO NOT scale from this drawing.
Contractors, Sub Contractors and Suppliers are to check all relevant
dimensions and levels of the site and building before commencing
any shop drawings or building work. Any discrepancies should be
recorded to the Architect.
Where applicable this drawing is to be read in conjunction with the
Consultants' drawings.

REV	DESCRIPTION	DATE	AUTHOR	CHK'D
A	Status changed to Planning.	24/04/17	MD	
B	Highway road layout updated based on consultant comments.	03/07/17	FK	
C	Plot 12 to 18 revised to allow for 26/08/17 ditch maintenance strip.		MD	
D	Flat block, attenuation basin and pump station locations revised.	17/11/17	MD	

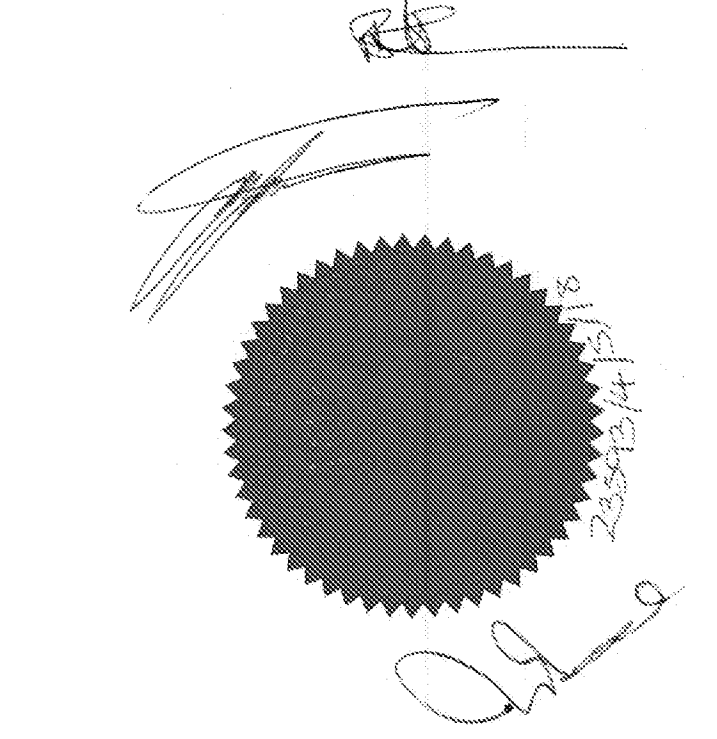

scale 1:500

PLANNING



Building 300, The Grange, Romsey Road, Michelmersh, SO51 0AE
t: 01794 367703 f: 01794 367276 www.thrivearchitects.co.uk

PROJECT
Lillies, Yapton Road
Barnham
For: Matthew Homes

DRAWING
Colour Site Layout

SCALE 1:500 @ A1 DATE 01/03/17 AUTHOR CHK'D MD/CP

JOB NO. MATT151202 DRAWING NO. CSL.01 REV D

CLIENT REF.