



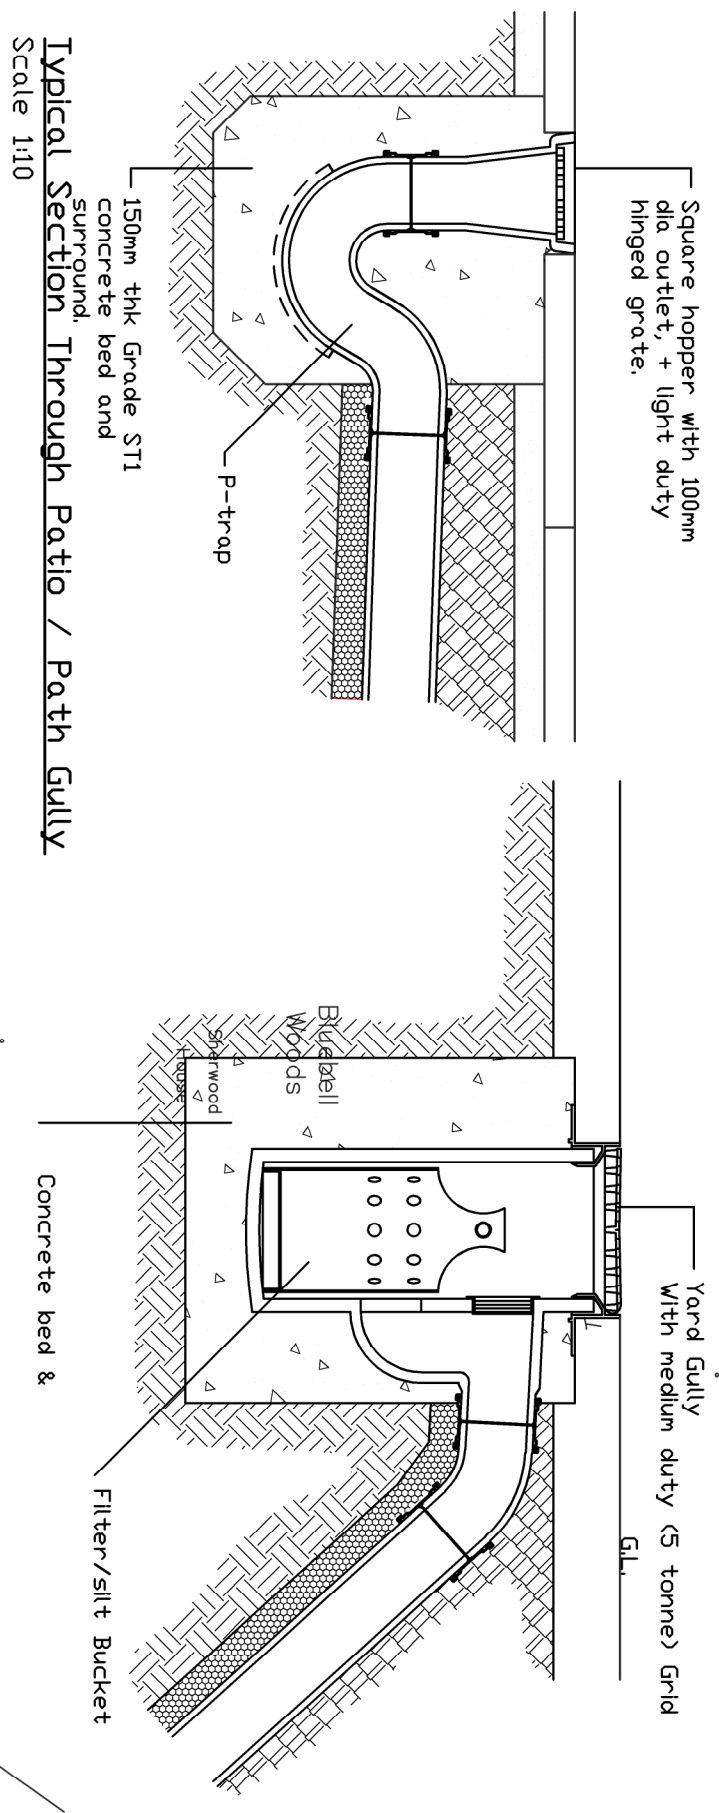

Typical Section Through Yard Gully
Scale 1:10

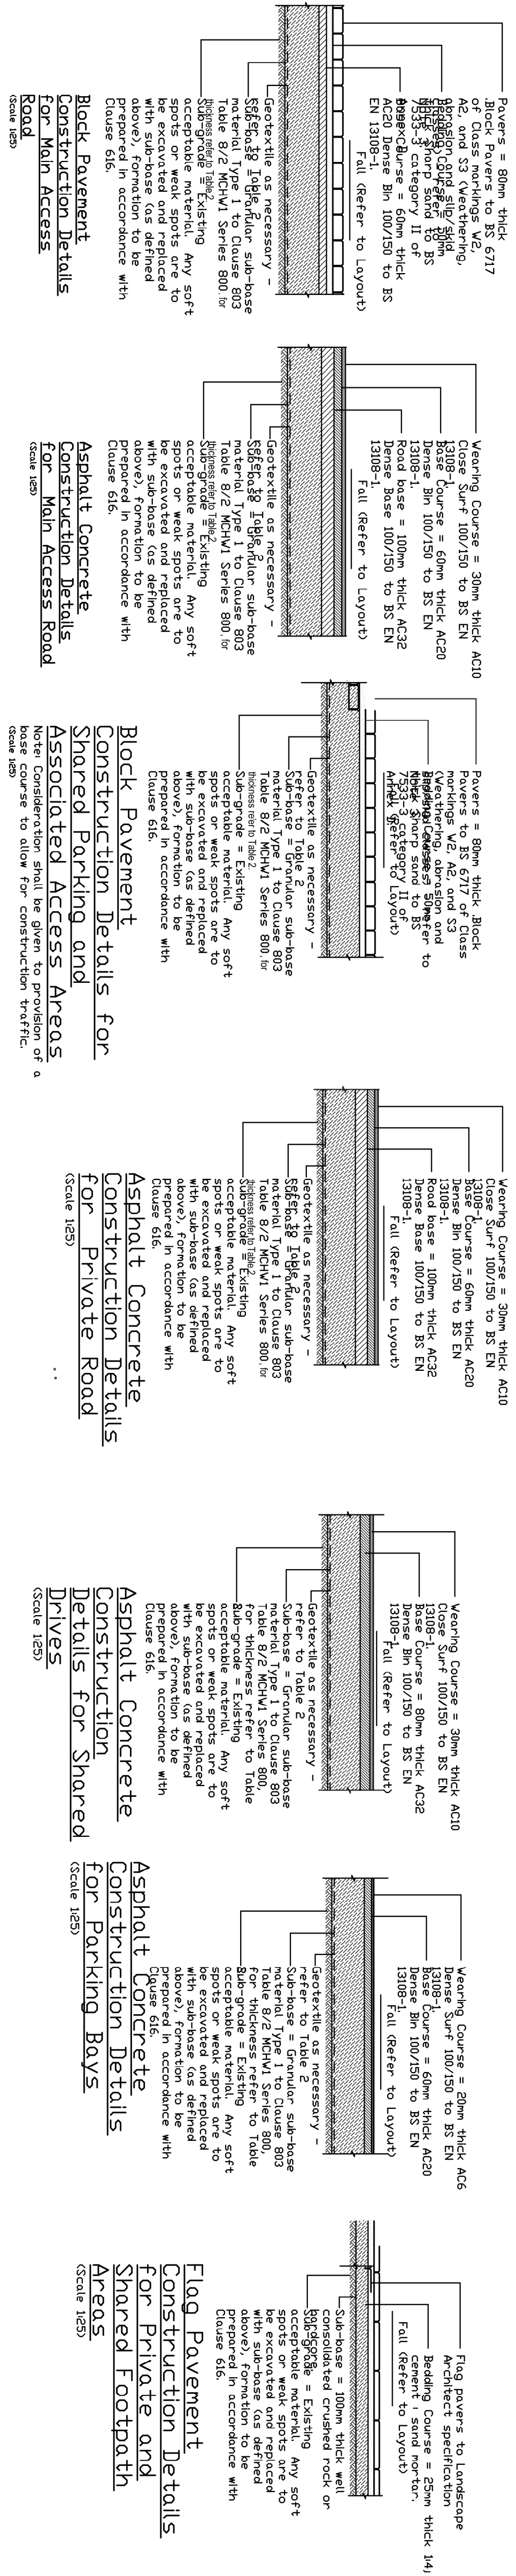

KEY

- April - August
- October 17
- October 17 - January 18
- March 17

TO BE READ IN CONJUNCTION WITH SUBMITTED SURFACE + FOUL DRAINAGE STRATEGY

BN/51/16
BN/52/16

REDROW HOMES
Southern Counties

Ashtown Vale Barnham

Proposed Roads Construction Program and Details

REV	DESCRIPTION	DATE	AUTHOR	CHECKED
1	1:1250 @ A1	07/07/17	AL	JB

SCALE: 1:1250 @ A1
DATE: 07/07/17
AUTHOR: AL
CHECKED: JB
JOB NO: 7430
DRAWING NO: 3.6.002
REV: -