

ITEMS LIST

Equipment

- | | |
|---------------------------|------------|
| A. Origin Pod Swing | Ref.J491A |
| B. Speed Gyro | Ref.J2400A |
| C. Origin Seesaw | Ref.J4920A |
| D. Origin Combi 4 | Ref.J4933A |
| E. Play Table | Ref.J5403A |
| F. Origin Balancing Beam | Ref.J4903A |
| G. 2x Origin Log Steppers | Ref.J4904A |
| H. Origin Log Run | Ref.J4905A |
| I. Origin Tightrope Walk | Ref.J4908A |

Ancillaries

- | | |
|----------------------------|-------------|
| J. 2 XChaumont Bench | Ref.RBA8 |
| K. Waste Bin | Ref.RC03 |
| L. Small Information Panel | Ref.GS2410A |
| M. Robinia Panel Post | Ref.GS2432A |

Groundworks

Items to be surfaced with 138m² EnviroSmart Grassmat.

Optional Extra

- | | |
|---|--|
| N. 82Lm 1.2m High Bowtop Fencing Powdercoated Black | |
| O. 2x Prosale gates 1.2m High Powdercoated Yellow | |

Pathway and seating area requires 42m² excavation, Mot Type 1 Stone, Tarmac base and wearing course, with 53Lm PCC edge.

Including a post installation inspection

Please note:

Subject to full site survey from a Professional Quantity Surveyor.

Proposed equipment layout surfacing to be based on a fully established grass site providing a minimum of 18m² of good quality soil and turf.

Problems/fees have been included within your quotation, these relate to site work, site security, delivery, unloading of equipment onto waiting, horse towing & shipping and other risks can also include supervision where necessary.

Measurements taken from exact drawing Ref: P18-0421, 1037 Site Layout. Measurements correct in line to C40 drawing.



Targeted & Tolerated to be done by others installing in the responsibility of others and has not been checked by.

All planting, including any other soil handling and other pathways to be done by others.

Subject to further survey from a Professional Quantity Surveyor to check if existing pathways have been installed prior to design.

PRODUCT KEY

- | | | | |
|--|------------------------------|--|------------|
| | Grassmat | | Free Space |
| | Suggested low level rounding | | Free Fall |
| | Tarmac | | Fence |

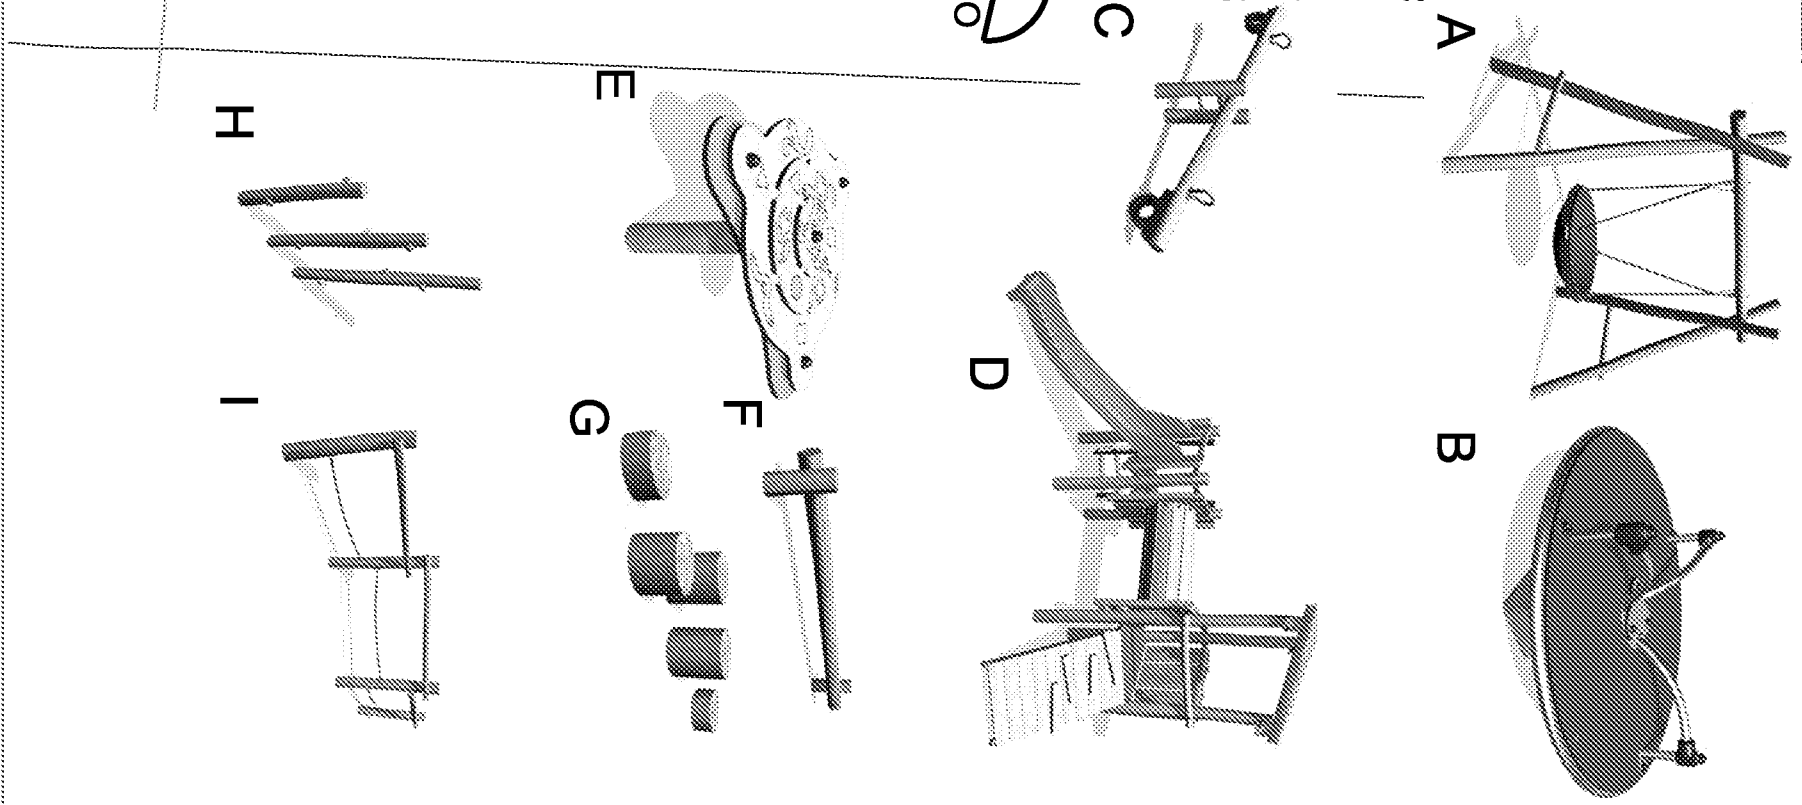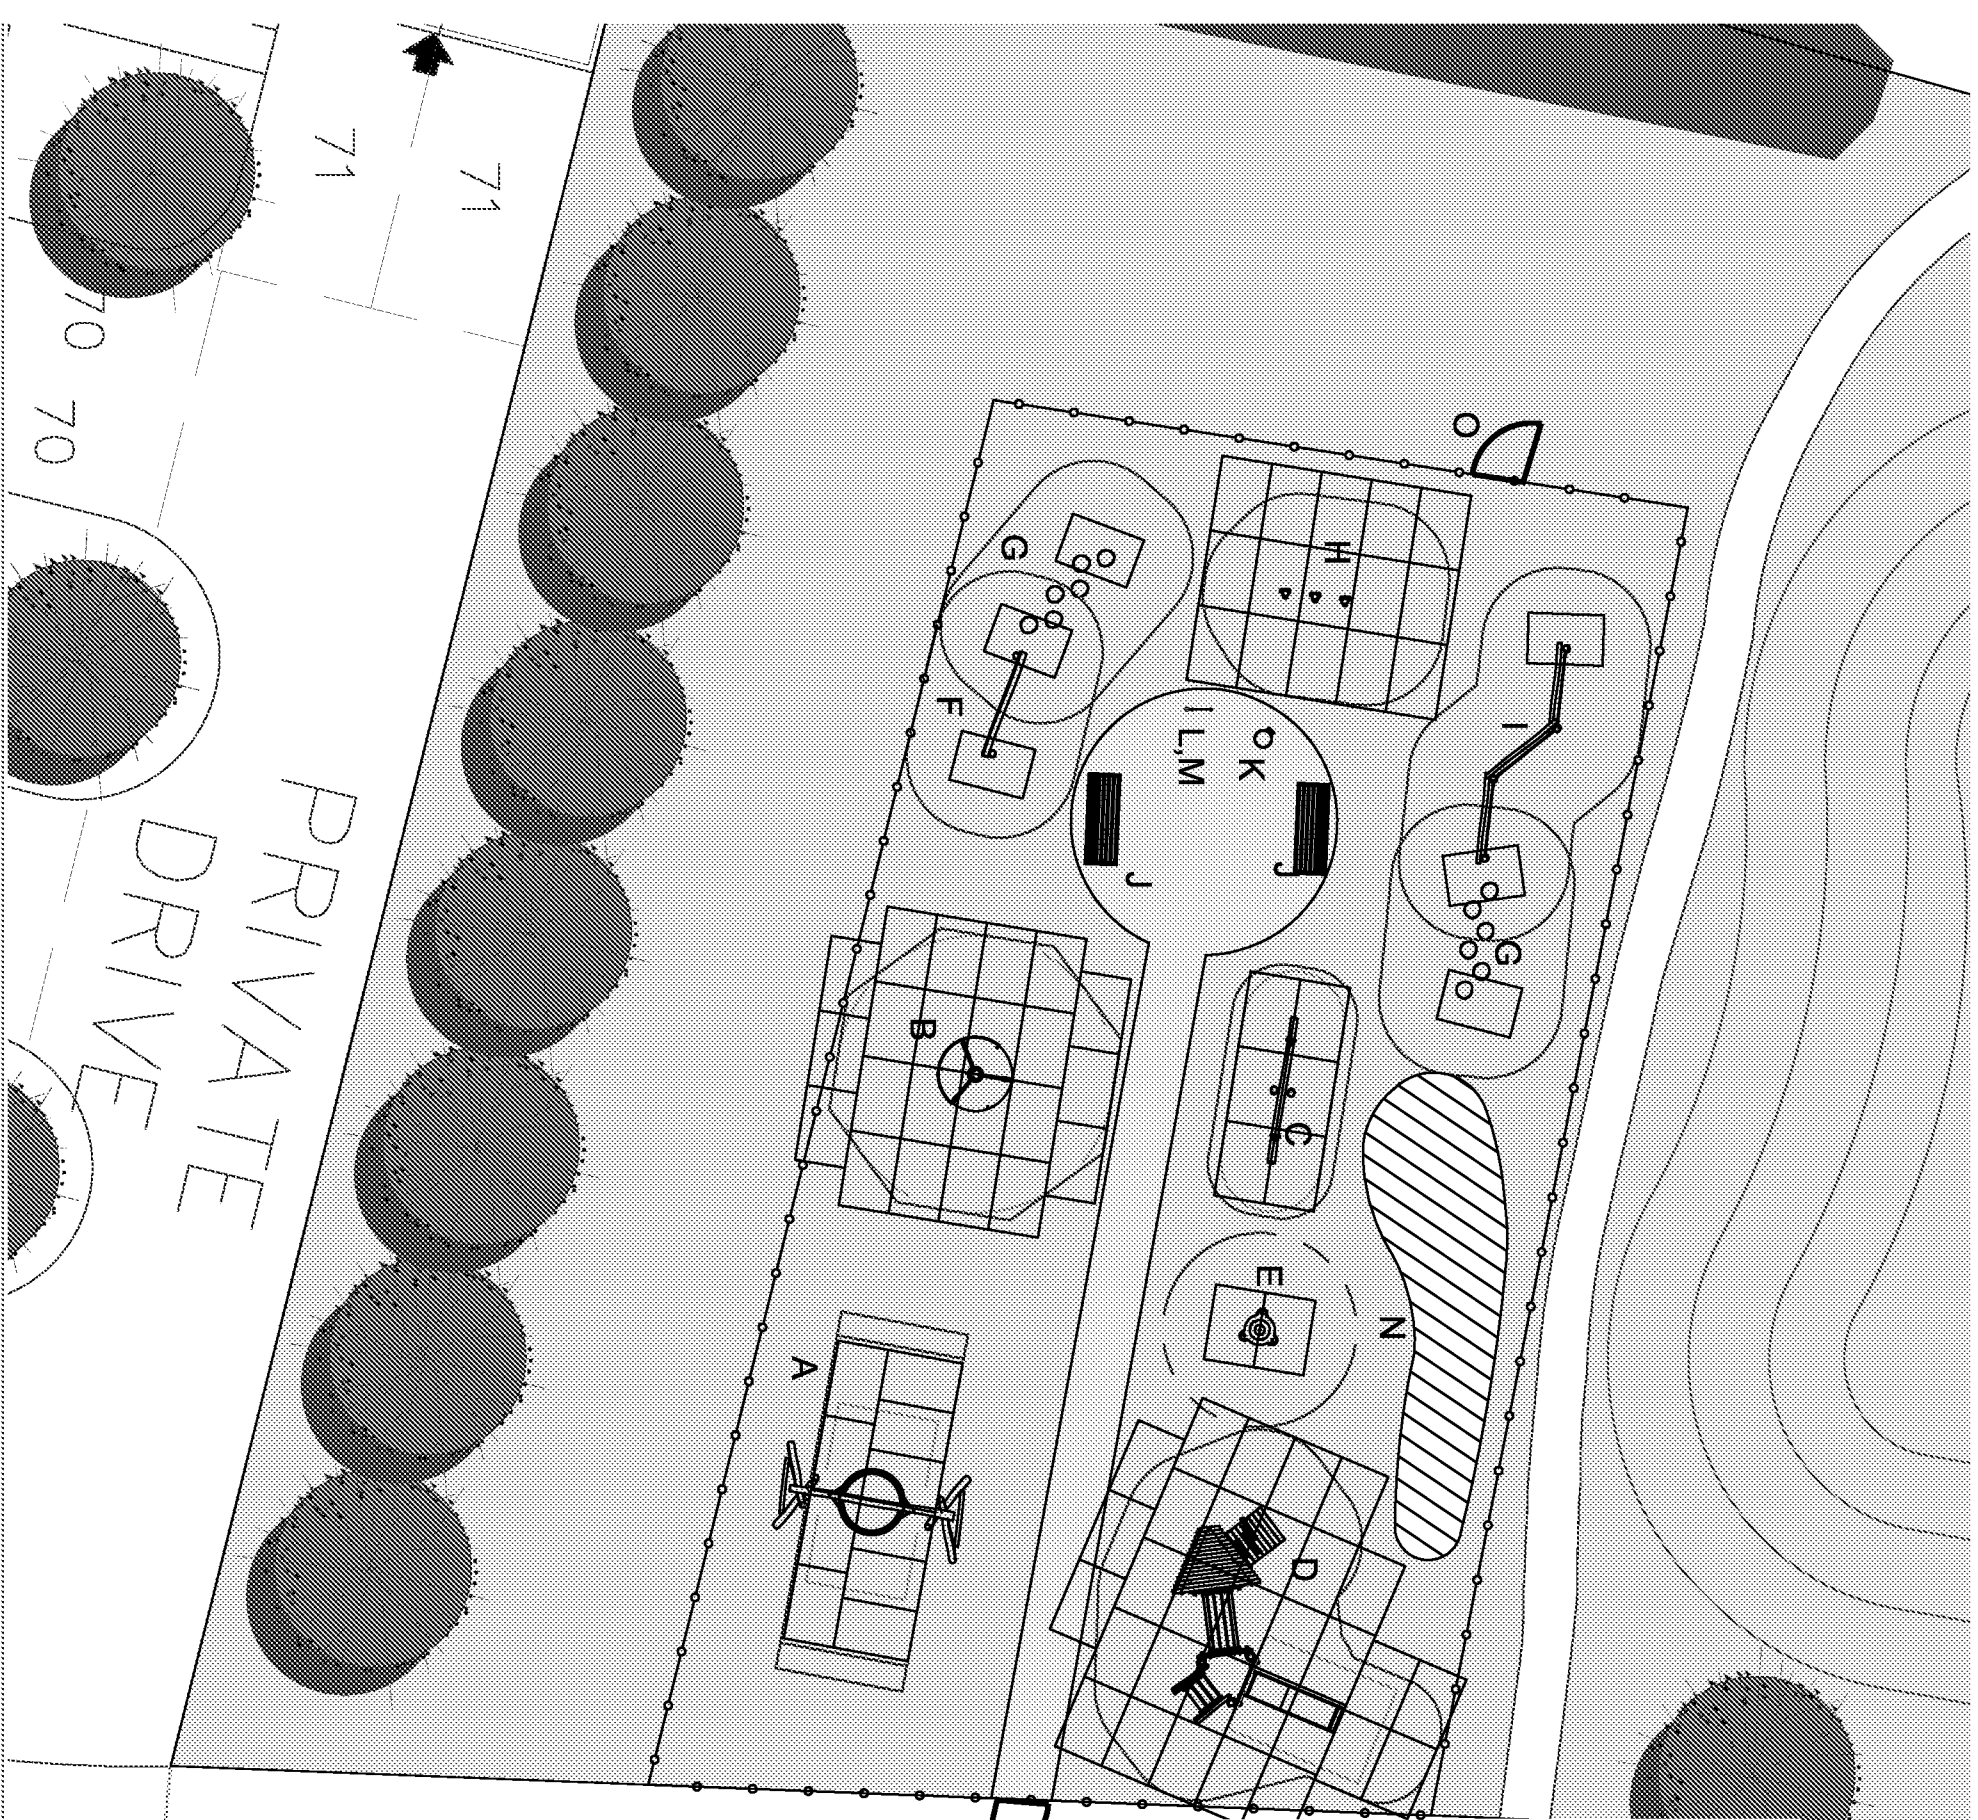

Barnham Leap

Redrow Homes

DATE: 31/07/2017

REF: 1707.16693(BarnhamLeap_RedrowHomes)

REV:-

DR: RS

CR: JPS

SCALE: 1:150@A3

