


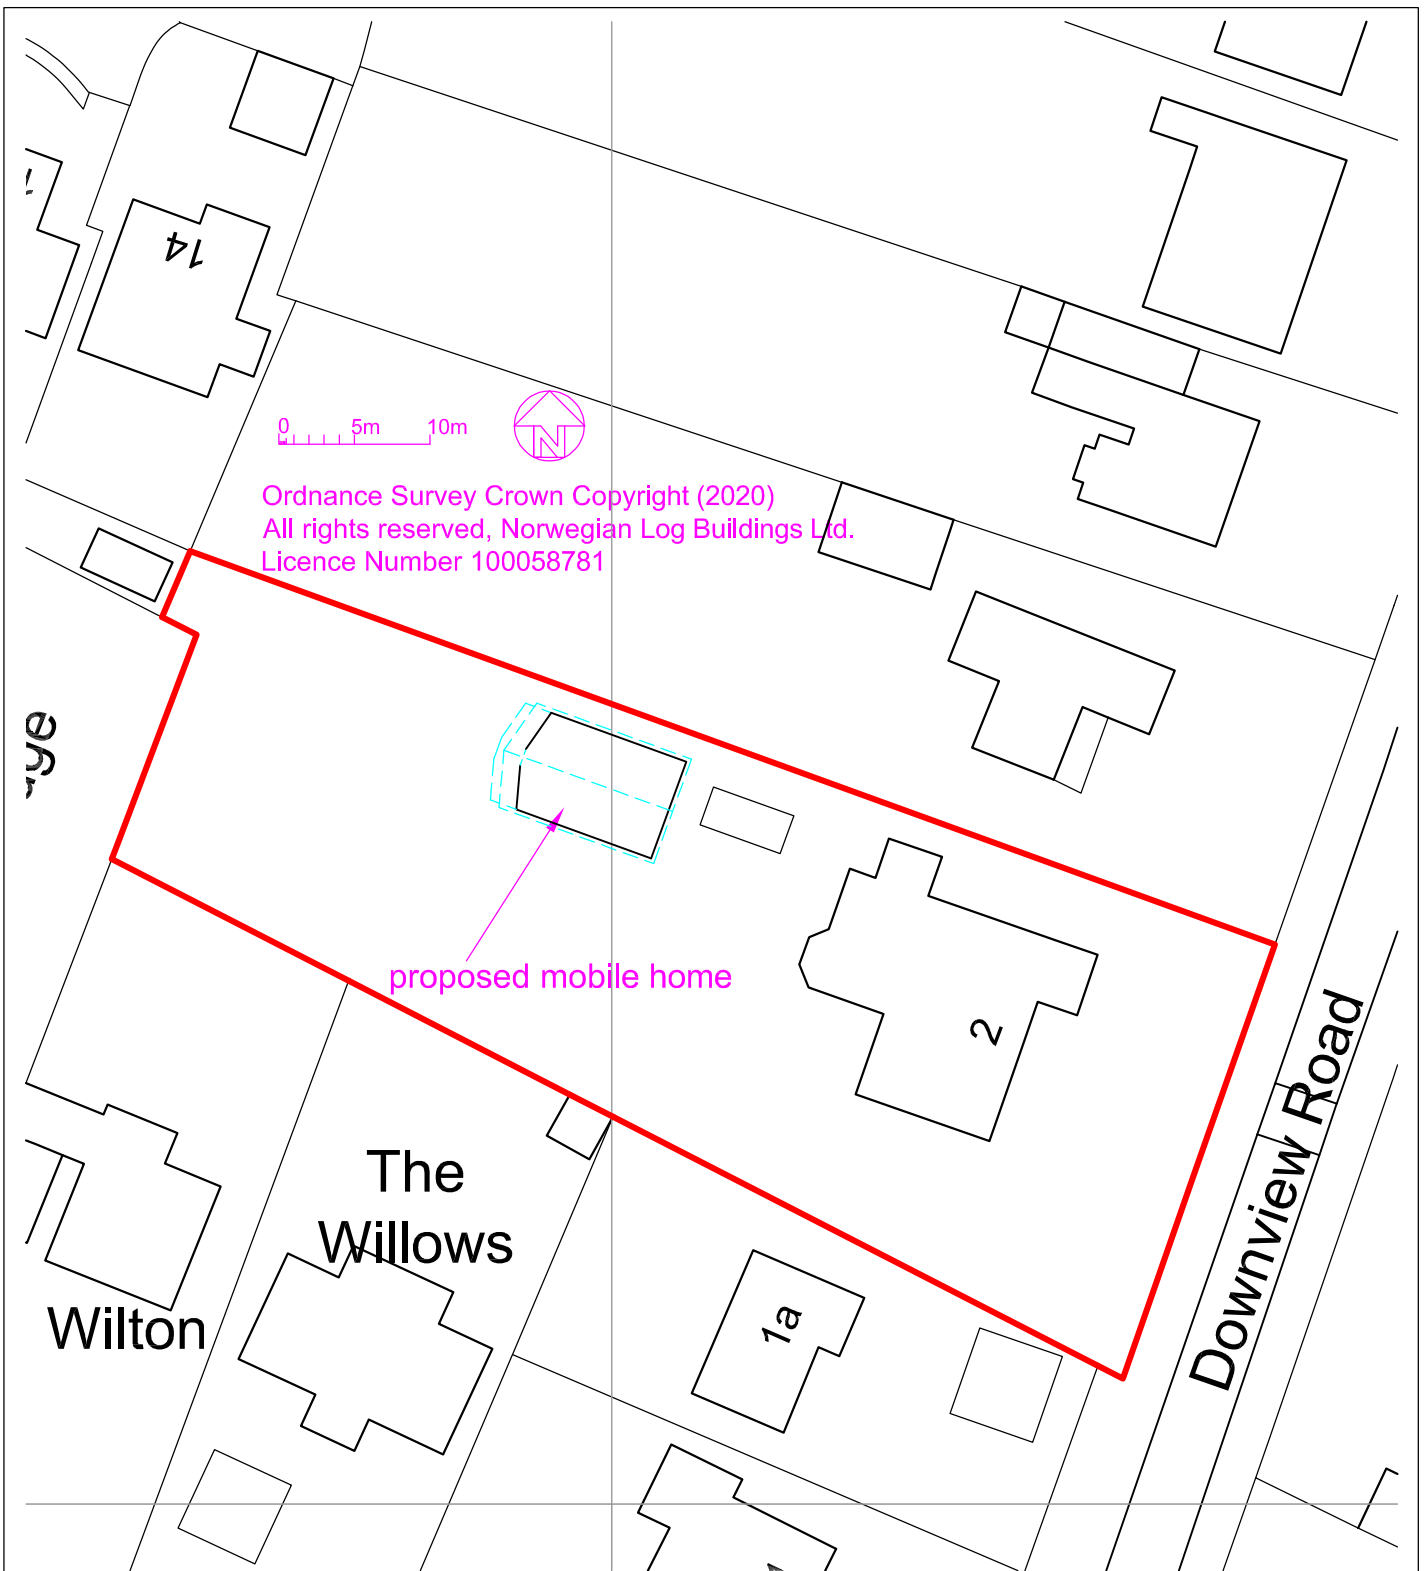

2 Downview Road,
Barnham, PO22 0EE

NorwegianLog
BUILDINGS FOR LIFE

Norwegian Log Buildings Limited
230 London Road
Reading RG6 1AH

0118 966 9236
sales@norwegianlog.co.uk
www.norwegianlog.co.uk

A	16-02-21	North point corrected
Issue	Date	Revision
Scale only for Planning purposes © Copyright.		

Drawing Title Garden Annexe		
BLOCK PLAN		
Scale 1:500 @ A4	Drawn kk	Date Feb 2021
Drg. No. 22070/08		Rev. A