



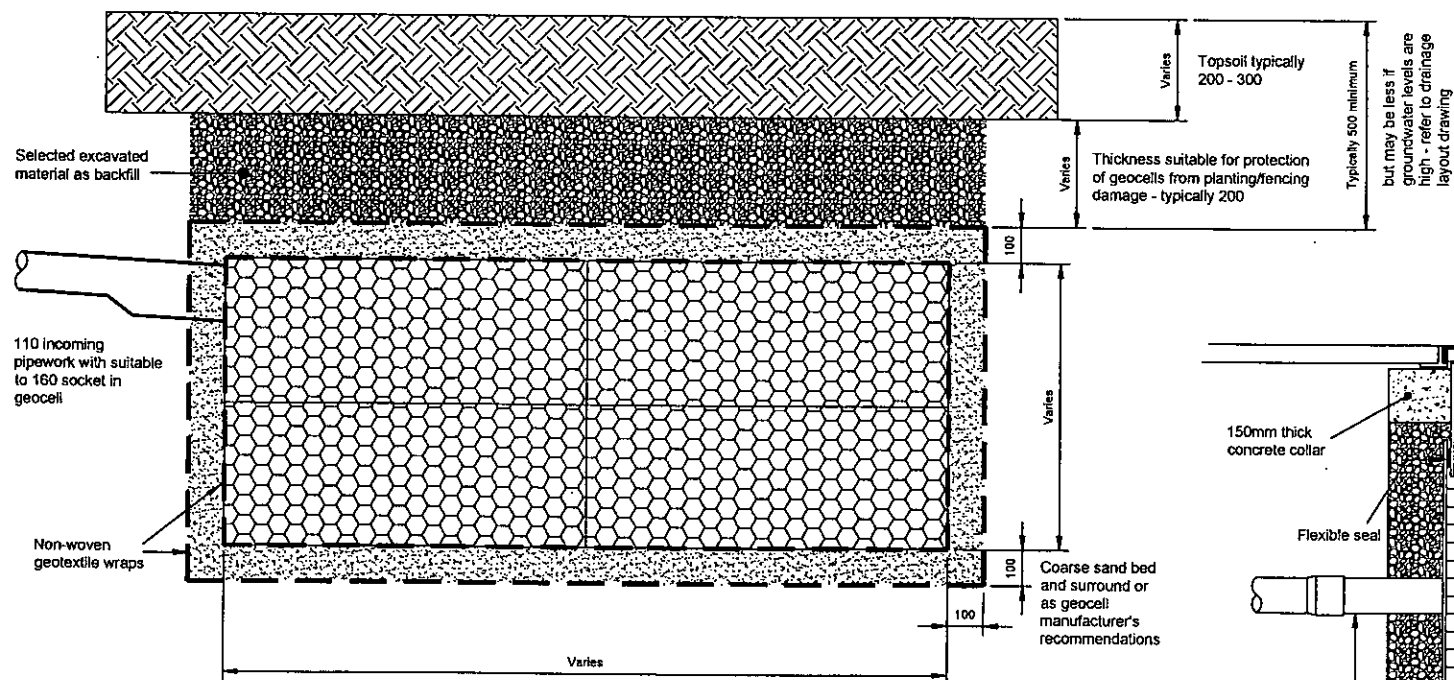

Typical Geocellular soakaway Unit
(for use in soft landscaped areas)
Scale 1:20

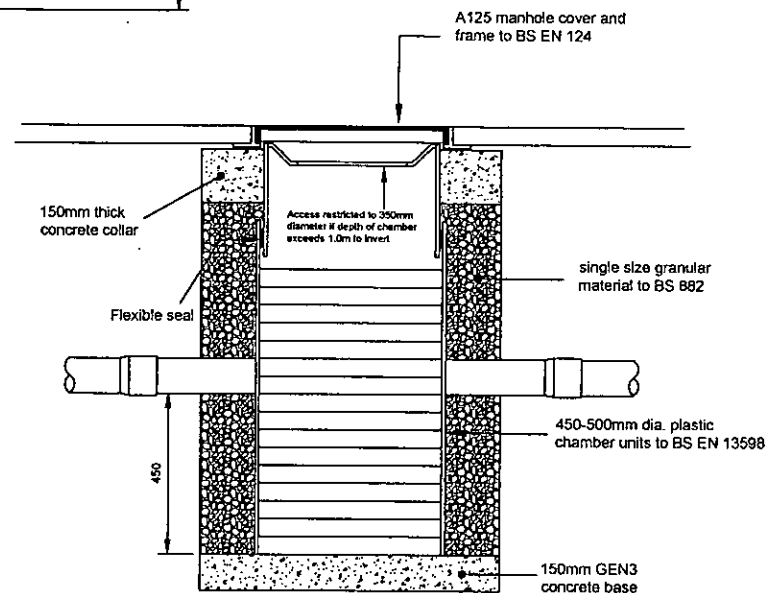

Typical Silt Trap Inspection Chamber Detail
(for use in landscaped areas and footways)
Scale 1:20

						Client	Barbara Callender			Title		Construction Details for Soakaway and Silt Trap		Robert Clark Associates Ltd Chartered Civil Engineers Willow Cottage, Herne Lane Rustington, West Sussex BN16 3EE Tel: 01903 778945 Fax: 01903 778967				
						Project	2 Mill Cottages, Yapton Road, Barnham											
						Notes				Scale 1:20		At original A4				© Robert Clark Associates Ltd		
-	Original	PC		RTFC	21.6.18				Drawing Number		1781/D5.1		Revision			-		
Rev.	Description	App.	Chk.	Drn.	Date													