


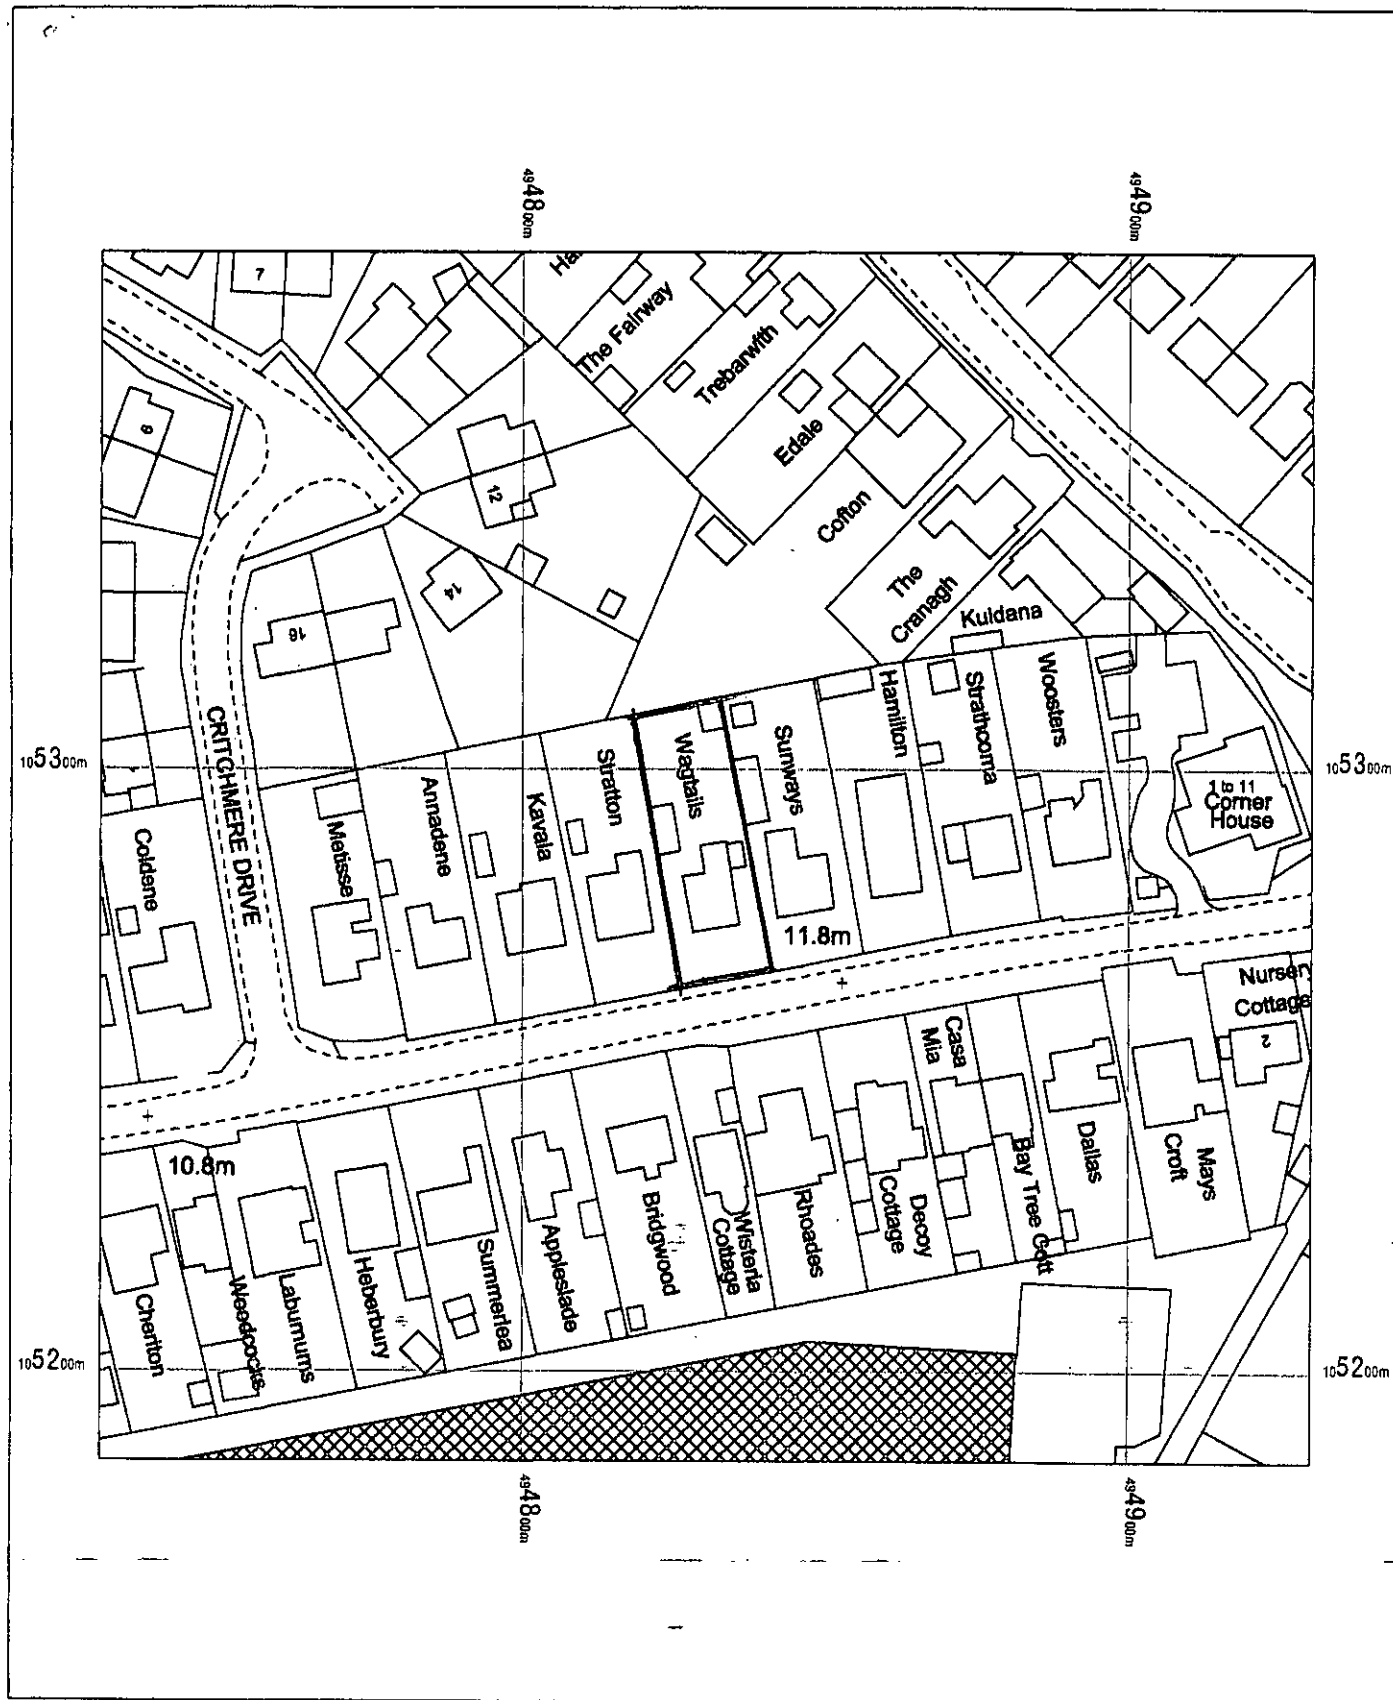


WAGTAILS
CHURCH LANE
EASTERGATE
PO20 3XD

OS MasterMap 1250/2500/10000 scale
Thursday, April 18, 2019, ID: BW1-00794369
www.blackwellmapping.co.uk

1:1250 scale print at A4, Centre: 494830 E, 105285 N

©Crown Copyright Ordnance Survey. Licence no. 100041041

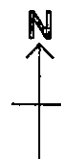

BLACKWELL'S
www.blackwellmapping.co.uk

TEL: 0114 268 7658
maps.sheffield@blackwell.co.uk