




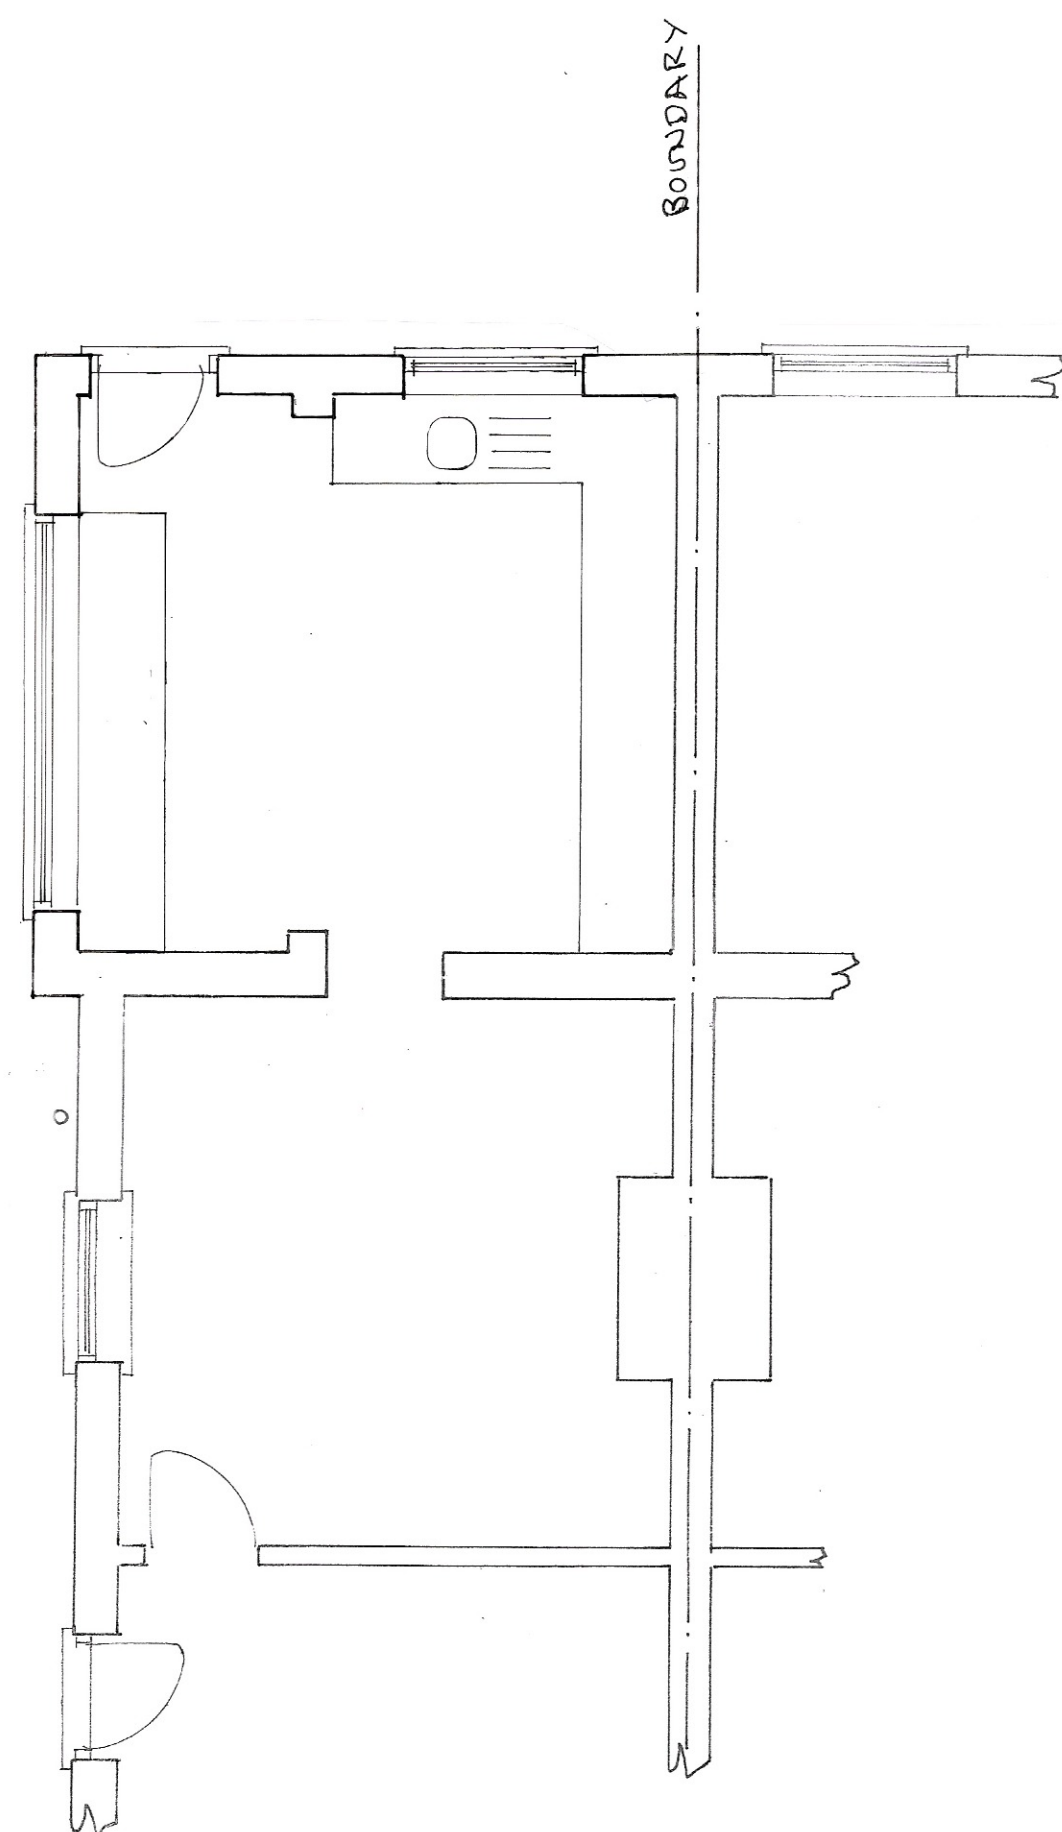

Plan
1 : 50

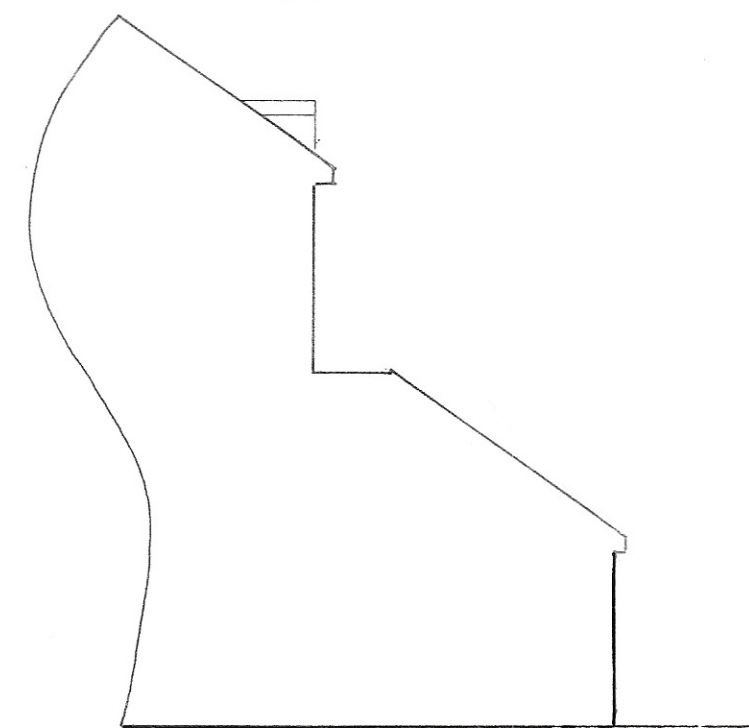


south
1 : 100

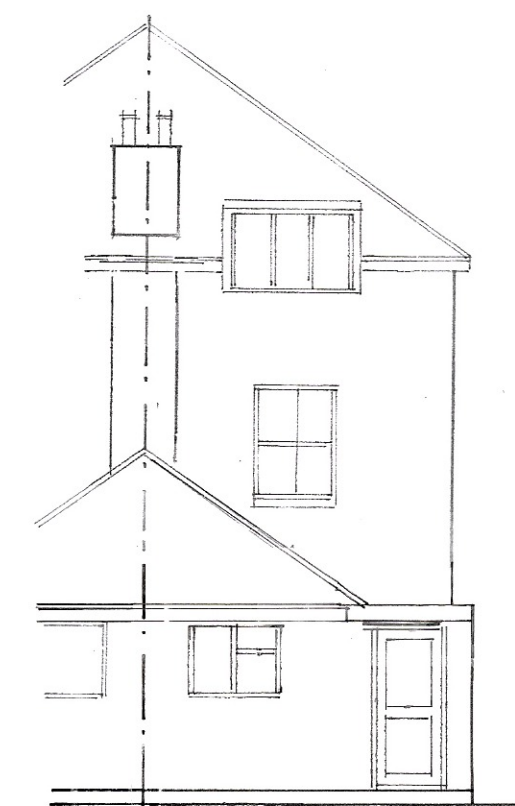


east
1 : 100



west
1 : 100

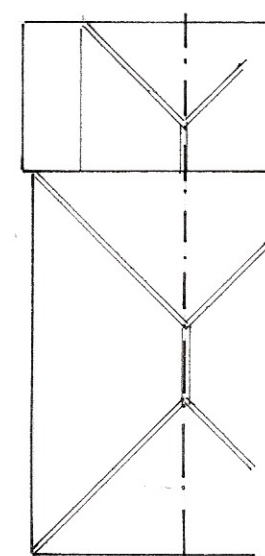

roof plan
1 : 200

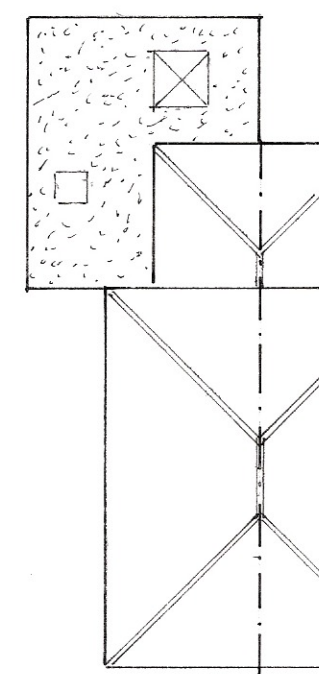

proposed roof plan
1 : 200



north
1 : 100

Existing

PROPOSED SINGLE STOREY EXTENSION AT 9, ELM GROVE SOUTH, BARNHAM
FOR MR. & MRS. J. COYLE-PARSONS.

sheet 3 of 3

Bryan Butcher
Rainbow Cottage
Nyetimber Lane
Bognor Regis PO21 3JX
01243 266871
07973 233442
bryan.butcher@btinternet.com
www.bryanbutcher.com