
The Oaks

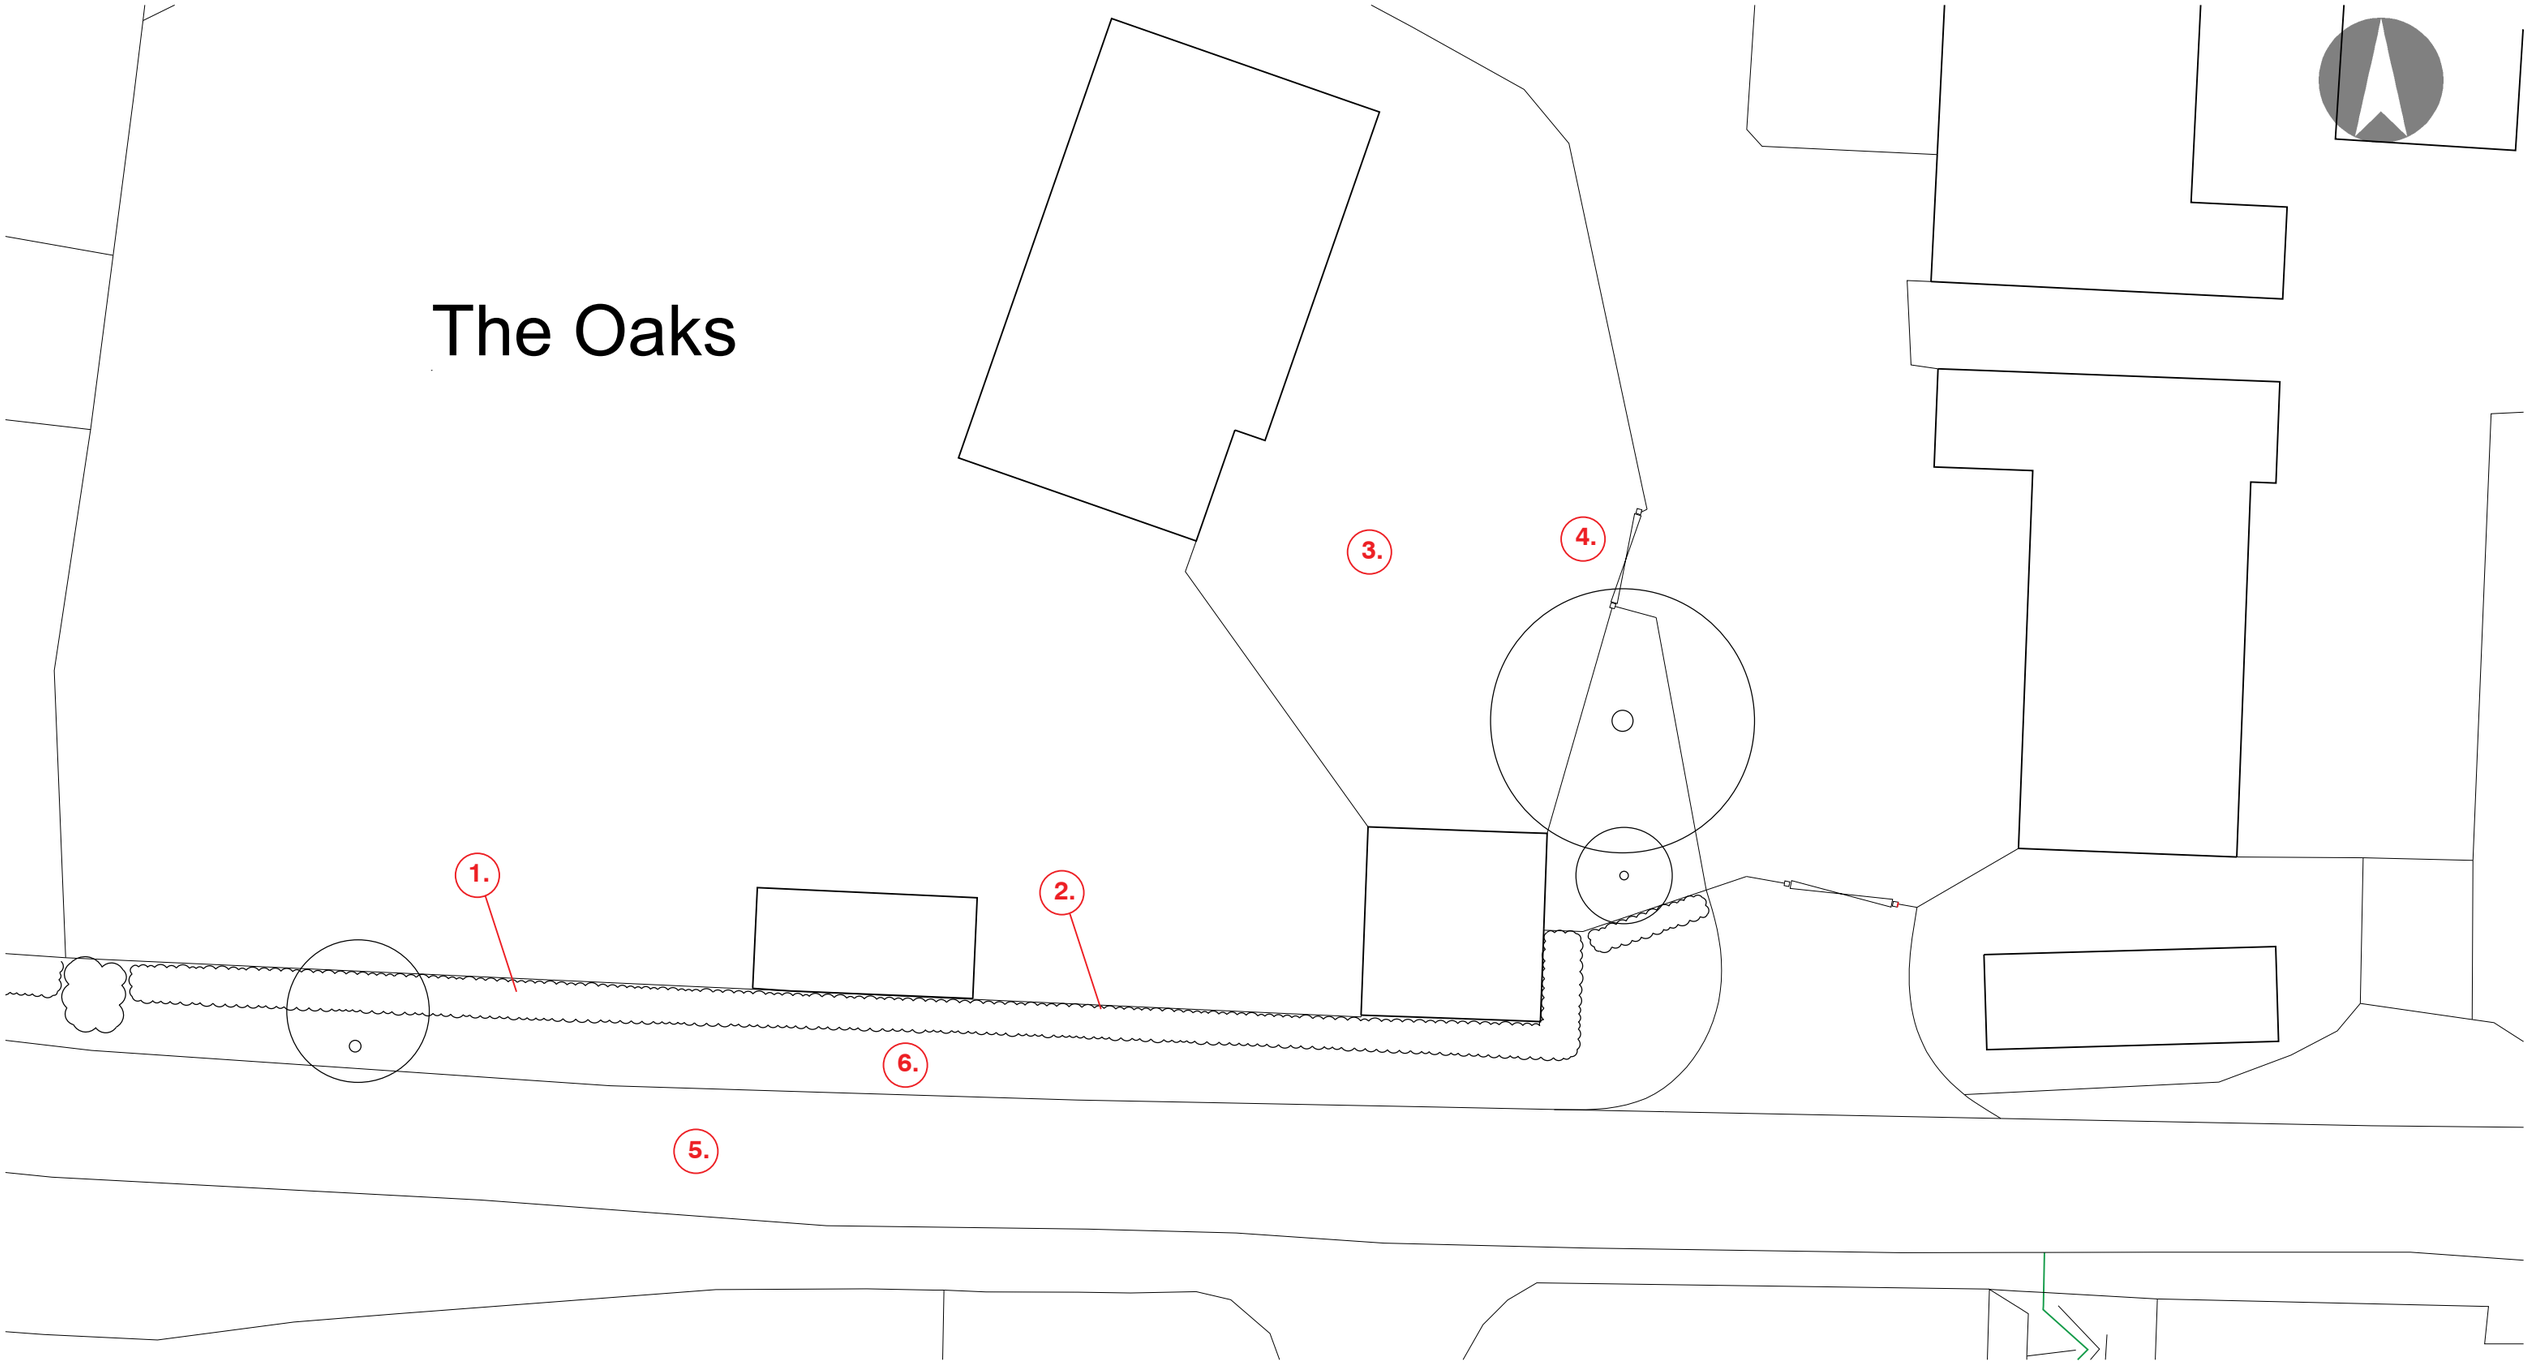

1. existing hedge retained (except where new access formed)
2. existing timber close boarded 4 ft fence behind hedge
3. existing drive/parking
4. existing access
5. road
6. grass verge

Existing Site Plan
Scale 1:250@A3

0m 5m 10m

Smith Simmons & Partners

01243 850411 **office@ss-p.co.uk** www.ss-p.co.uk

The Oaks Eastergate Lane

REV 02

1798/DP02