
The Oaks

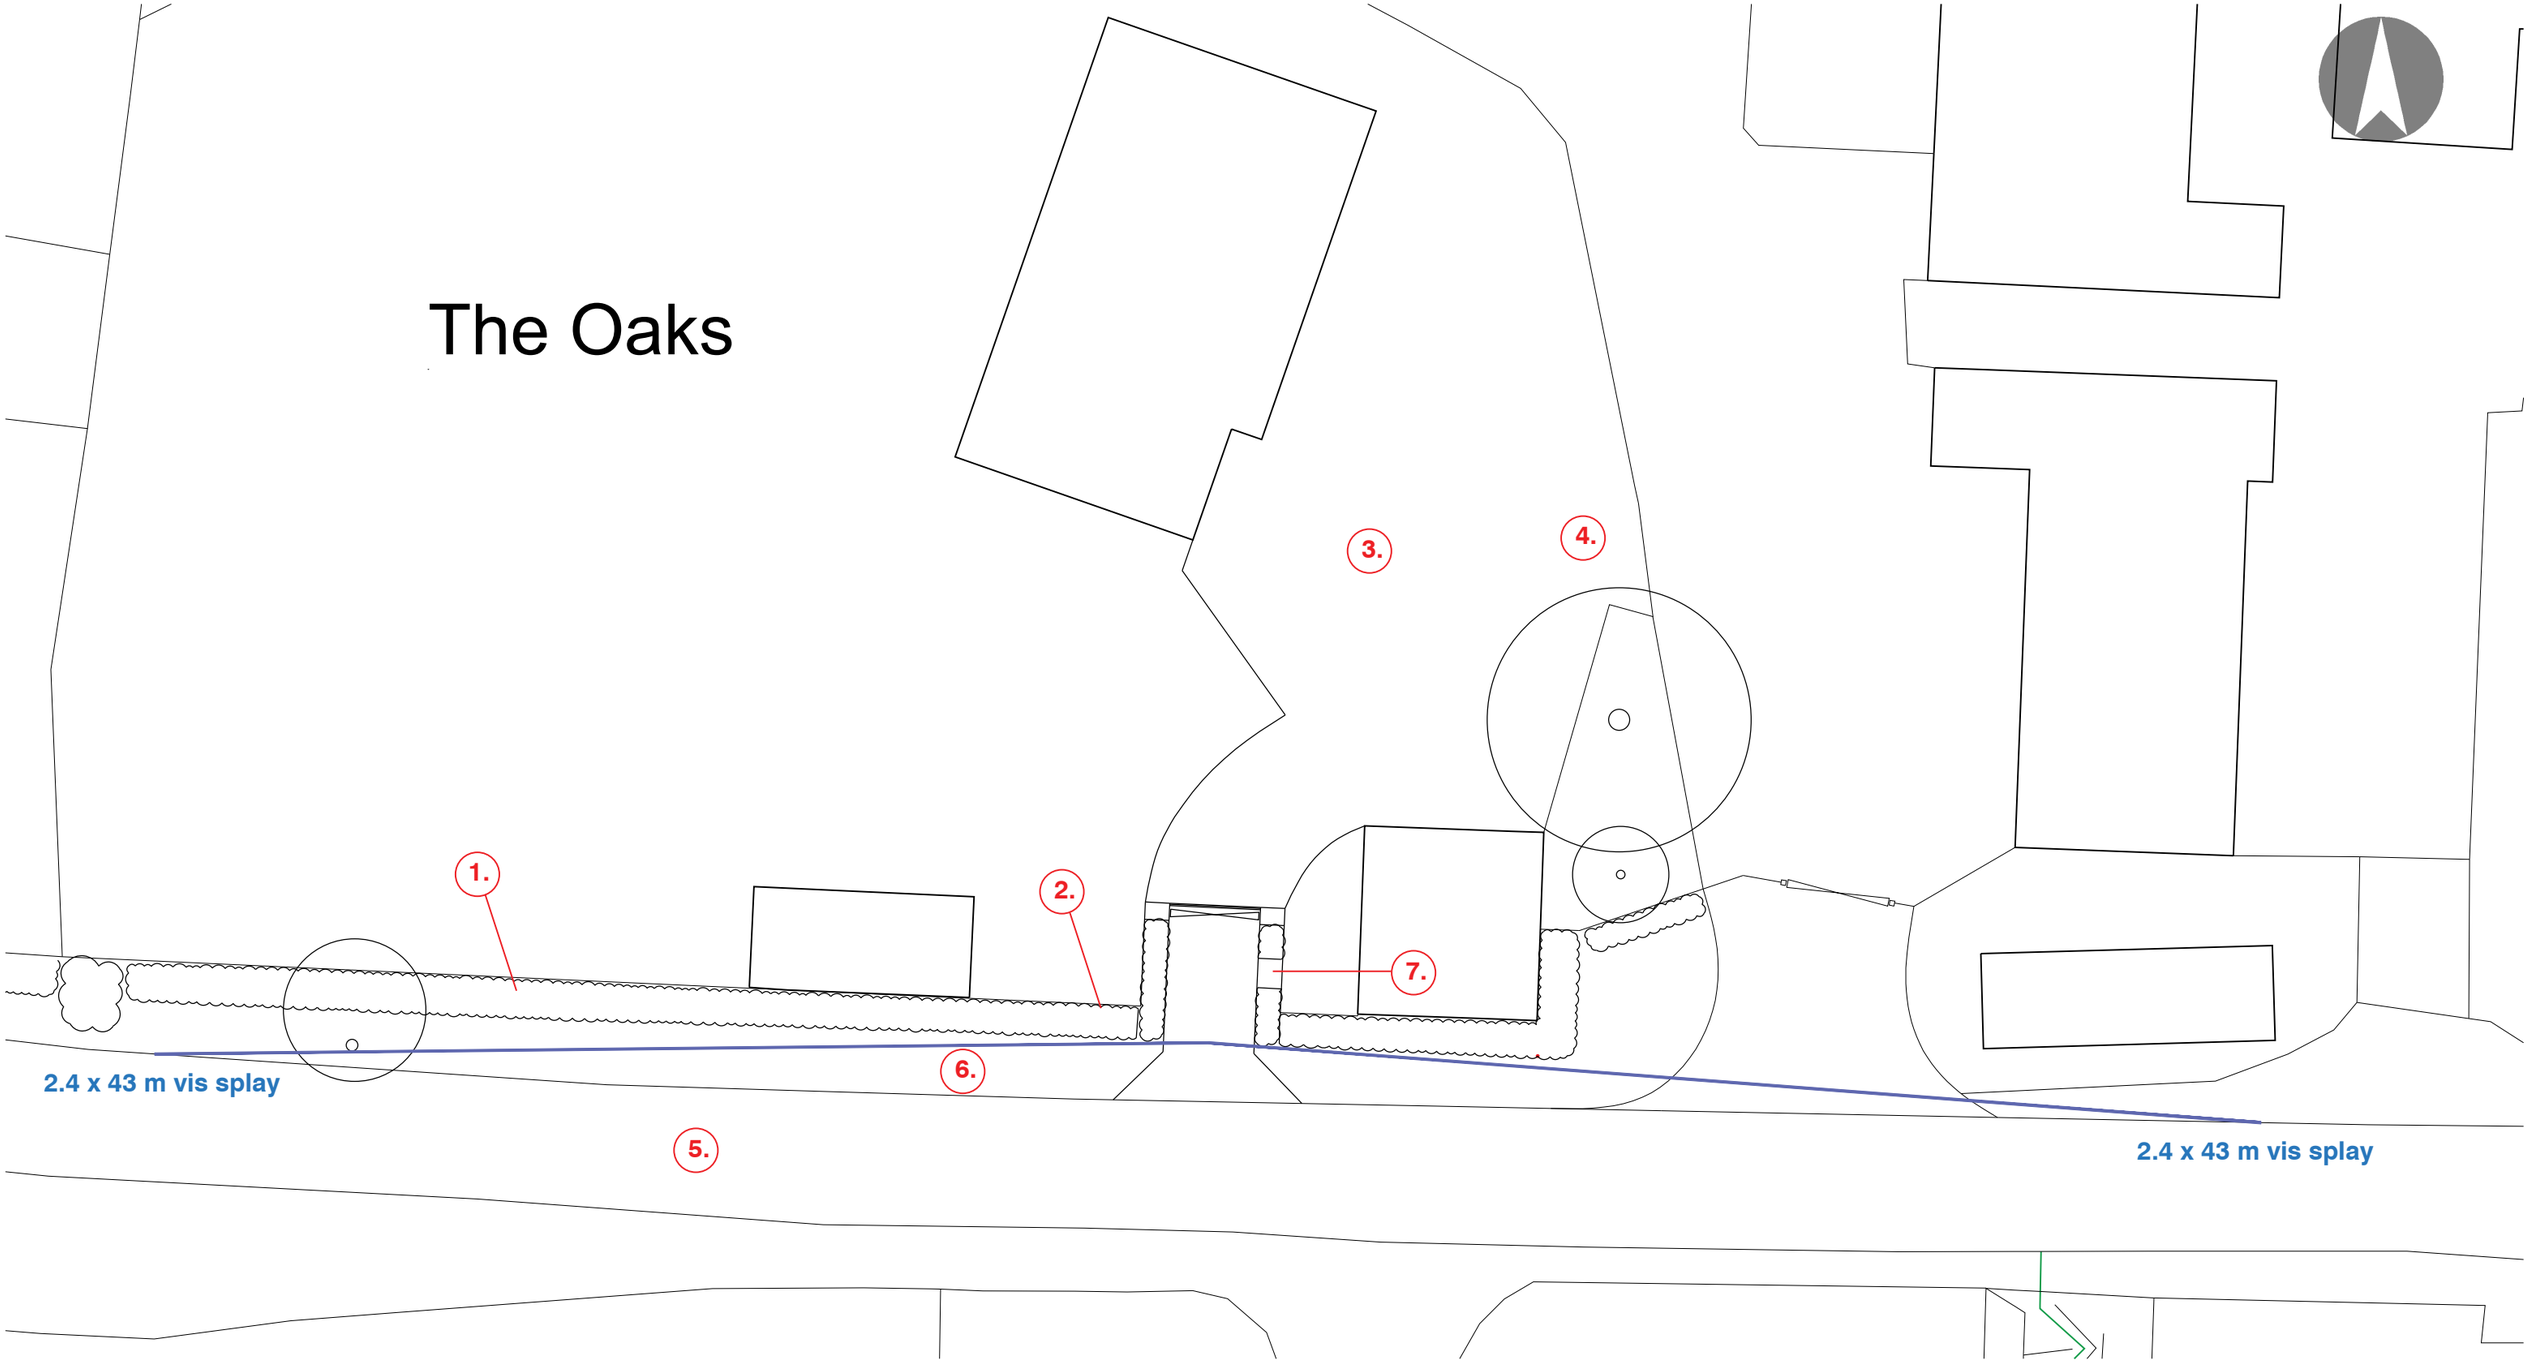

1. existing hedge retained (except where new access formed)
2. new 6 ft timber close boarded fence behind hedge
3. existing drive/parking
4. existing access blocked off (6ft close boarded fence to match adjacent)
5. road
6. grass verge
7. bin collection point

Proposed Site Plan
Scale 1:250@A3

0m 5m 10m

Smith Simmons & Partners

01243 850411 **office@ss-p.co.uk** www.ss-p.co.uk

The Oaks Eastergate Lane

REV 02

1798/DP03