


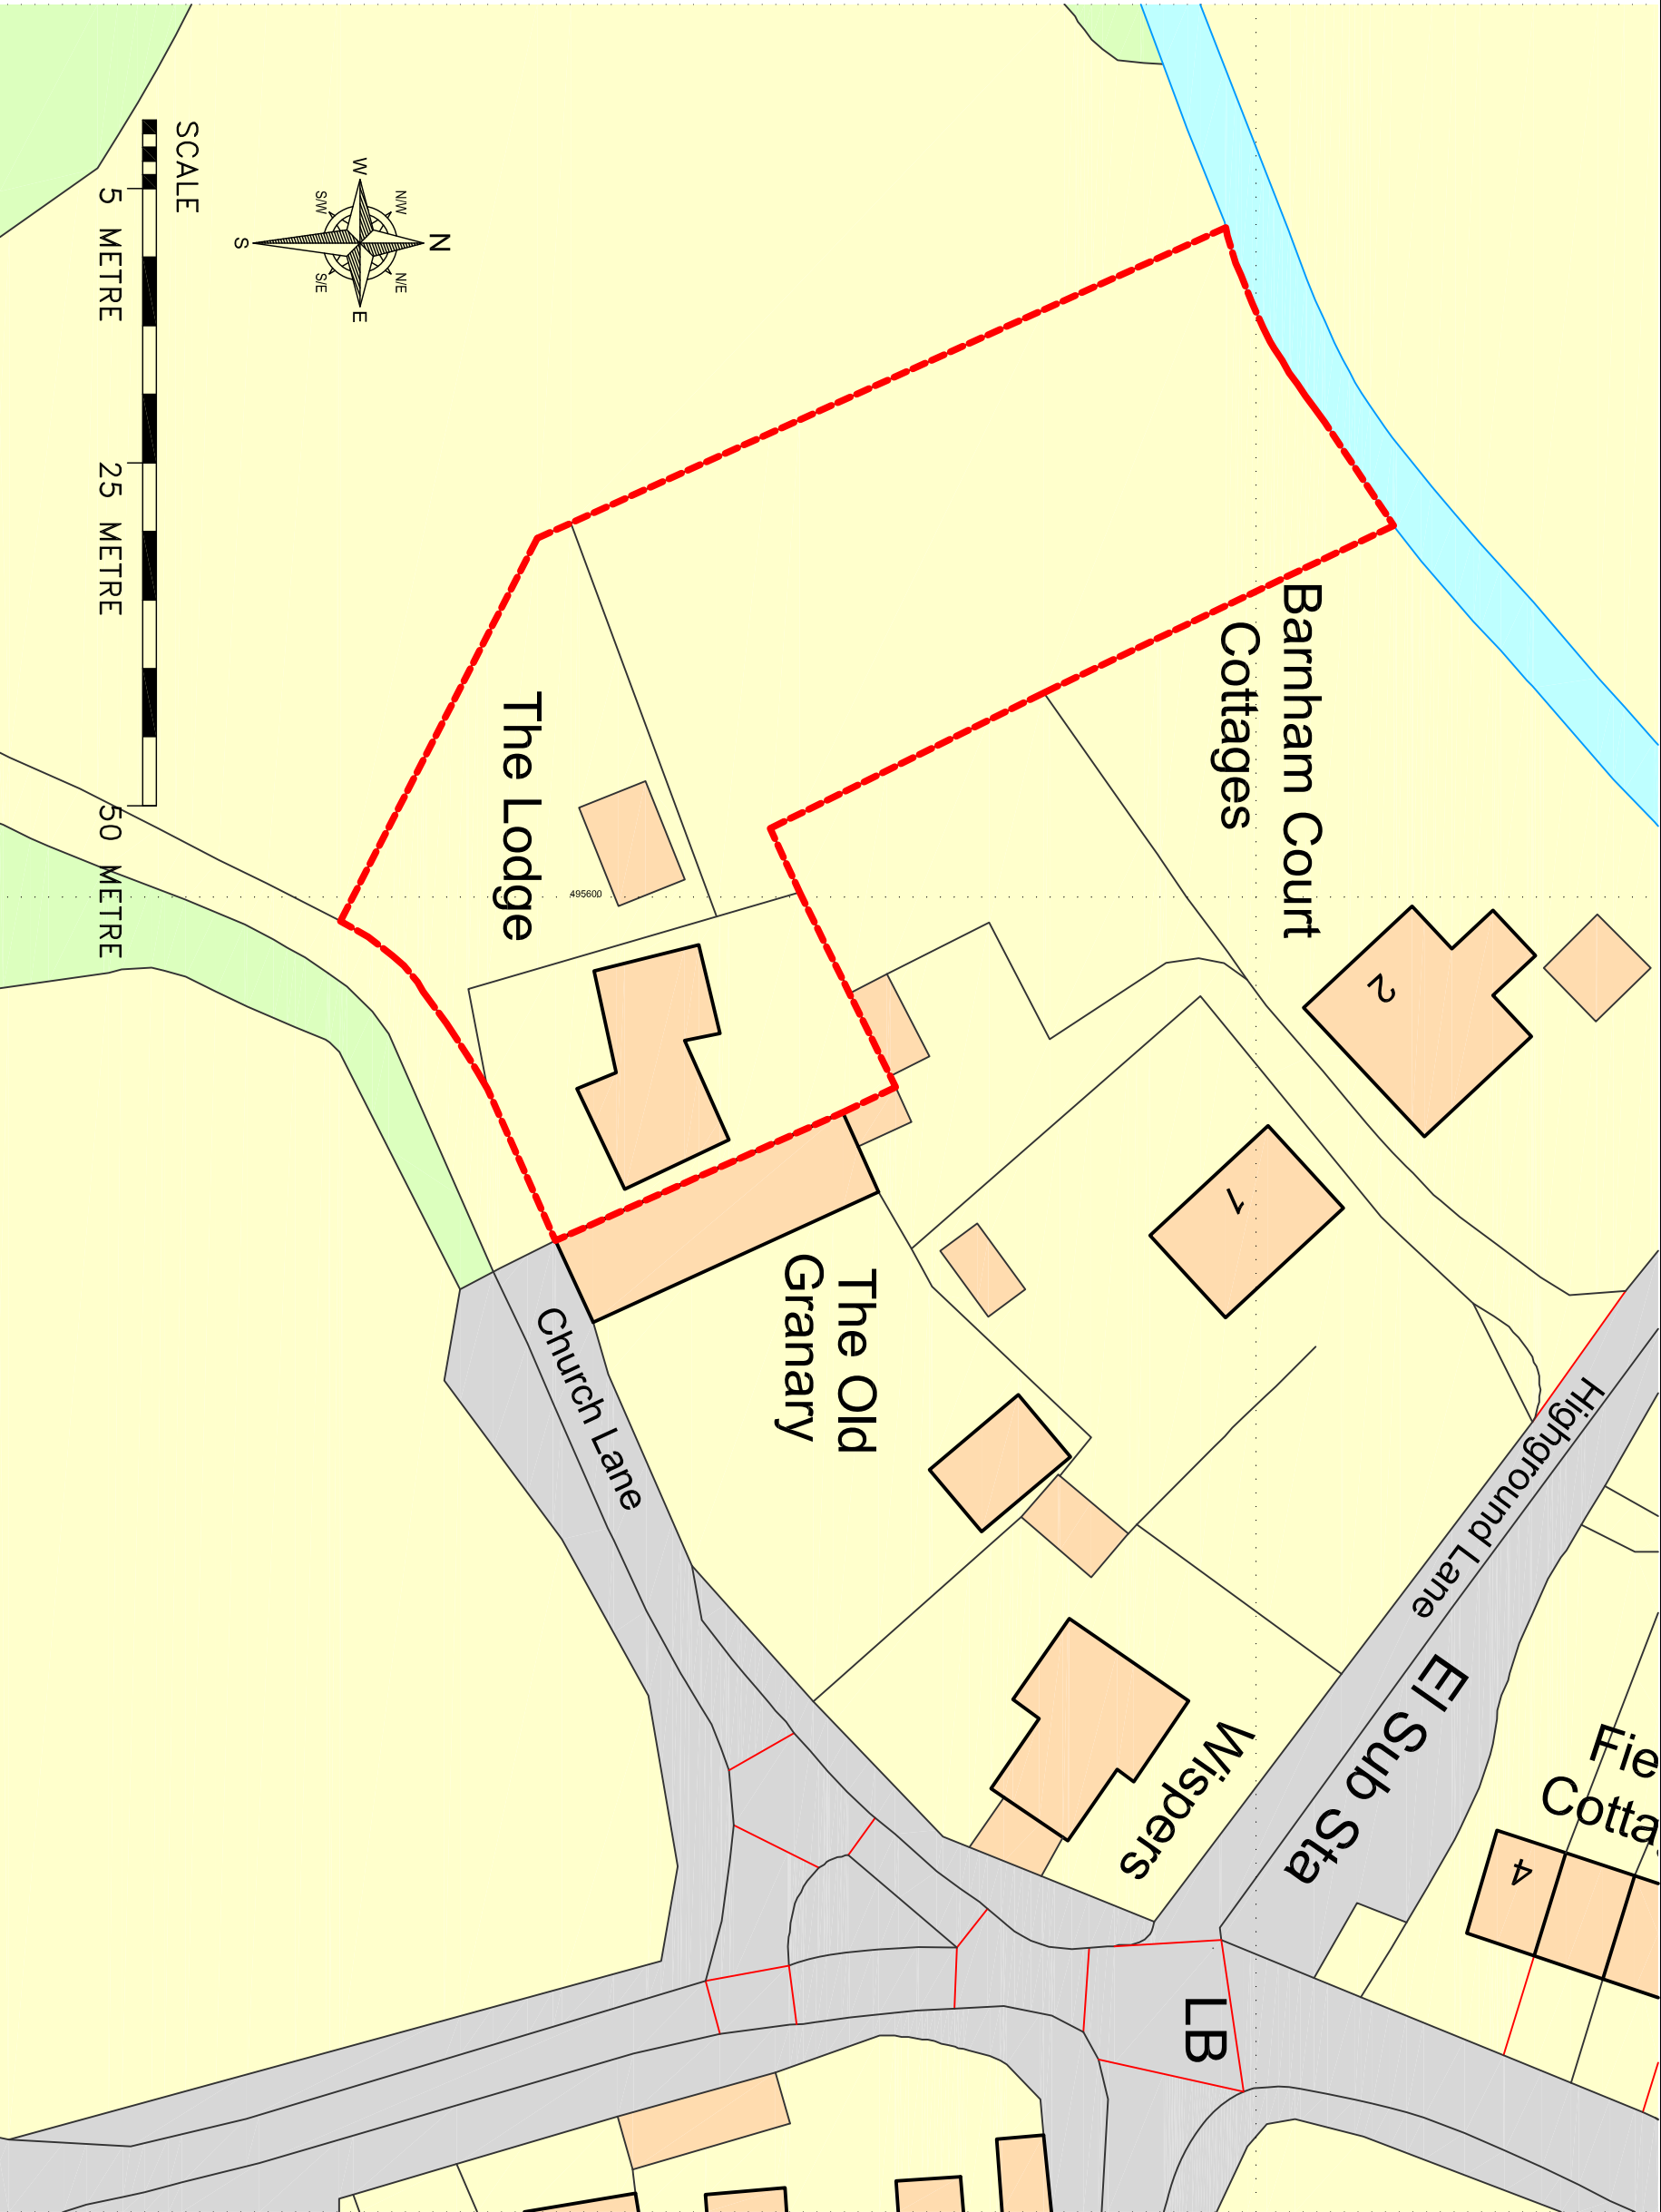

REV. | DATE | REVISIONS

NOTES: 1. DO NOT SCALE FROM THIS DRAWING. 2. ALL DIMENSIONS AND LEVELS TO BE CHECKED ON SITE BEFORE CARRYING OUT WORK.  
3. ALL DISCREPANCIES TO BE REPORTED TO THE ARCHITECT BEFORE CARRYING OUT WORK. 4. READ WITH OTHER CONTRACT DOCUMENTS 5. IF IN DOUBT ASK.  
COPY RIGHT & OWNERSHIP OF THIS DRAWING AND THE DESIGN OF THE BUILDING SHOWN ON THIS DRAWING IS VESTED IN THE ARCHITECTS WHOSE PRIOR WRITTEN  
CONSENT IS REQUIRED FOR ITS USE, REPRODUCTION OR FOR COPYING TO ANY THIRD PARTY.

E-mail michael@admarchitects.co.uk  
web site www.admarchitects.co.uk

|                                                                             |         |         |                       |                                     |                       |          |  |
|-----------------------------------------------------------------------------|---------|---------|-----------------------|-------------------------------------|-----------------------|----------|--|
| PROJECT                                                                     |         |         |                       | CLIENT                              |                       |          |  |
| Barnham Court Lodge Garden Room                                             |         |         |                       | Mr & Mrs Camps                      |                       |          |  |
| DRAWING TITLE                                                               |         |         |                       | COMPUTER FILE NAME DWG.DWG          |                       |          |  |
|                                                                             |         |         |                       | ORIGINAL SIZE OF THIS DRAWING IS A3 |                       |          |  |
| Block Plan as Existing                                                      |         |         |                       | DRAWING NUMBER                      |                       |          |  |
| DRAWN                                                                       | CHECKED | DATE    | SCALE - AS SCALE RODS | PROJECT NUMBER                      | ACTUAL DRAWING NUMBER | REVISION |  |
| BD                                                                          | MB      | JUNE 14 | 1:500                 | 1474                                | 02                    | -        |  |
| TRINITY, STRETTONINGTON, CHICHESTER, WEST SUSSEX, PO18 0LA, UNITED KINGDOM. |         |         |                       | TEL. 01243 771166                   |                       |          |  |