


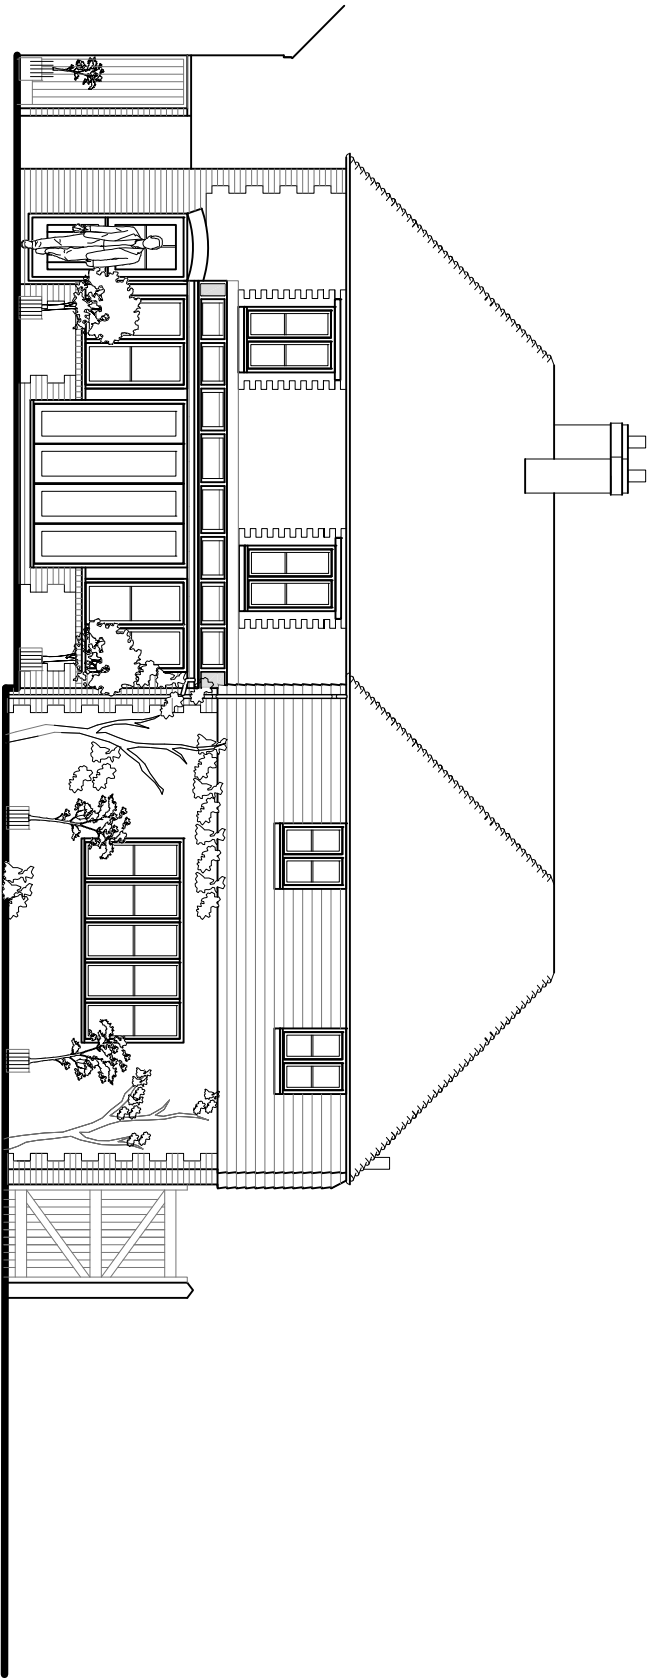

SCALE



5 METRES

REV. | DATE | REVISIONS

NOTES: 1. DO NOT SCALE FROM THIS DRAWING. 2. ALL DIMENSIONS AND LEVELS TO BE CHECKED ON SITE BEFORE CARRYING OUT WORK.
3. ALL DISCREPANCIES TO BE REPORTED TO THE ARCHITECT BEFORE CARRYING OUT WORK. 4. READ WITH OTHER CONTRACT DOCUMENTS 5. IF IN DOUBT ASK
COPY RIGHT & OWNERSHIP OF THIS DRAWING AND THE DESIGN OF THE BUILDING SHOWN ON THIS DRAWING IS VESTED IN THE ARCHITECTS WHOSE PRIOR WRITTEN
CONSENT IS REQUIRED FOR ITS USE, REPRODUCTION OR FOR COPYING TO ANY THIRD PARTY.

PROJECT				CLIENT			
Barnham Court Lodge Garden Room				Mr & Mrs Camps			
DRAWING TITLE				COMPUTER FILE NAME		DWG.DWG	
				ORIGINAL SIZE OF THIS DRAWING IS A3			
				DRAWING NUMBER			
DRAWN	CHECKED	DATE	SCALE - AS SCALE RODS	PROJECT NUMBER	ACTUAL DRAWING NUMBER	REVISION	
BD	MB	JUNE 14	1:100	1474	11	-	
TRINITY, STRETTONINGTON, CHICHESTER, WEST SUSSEX, PO18 0LA, UNITED KINGDOM.				TEL. 01243 771166			

© COPYRIGHT - ALL RIGHTS RESERVED