


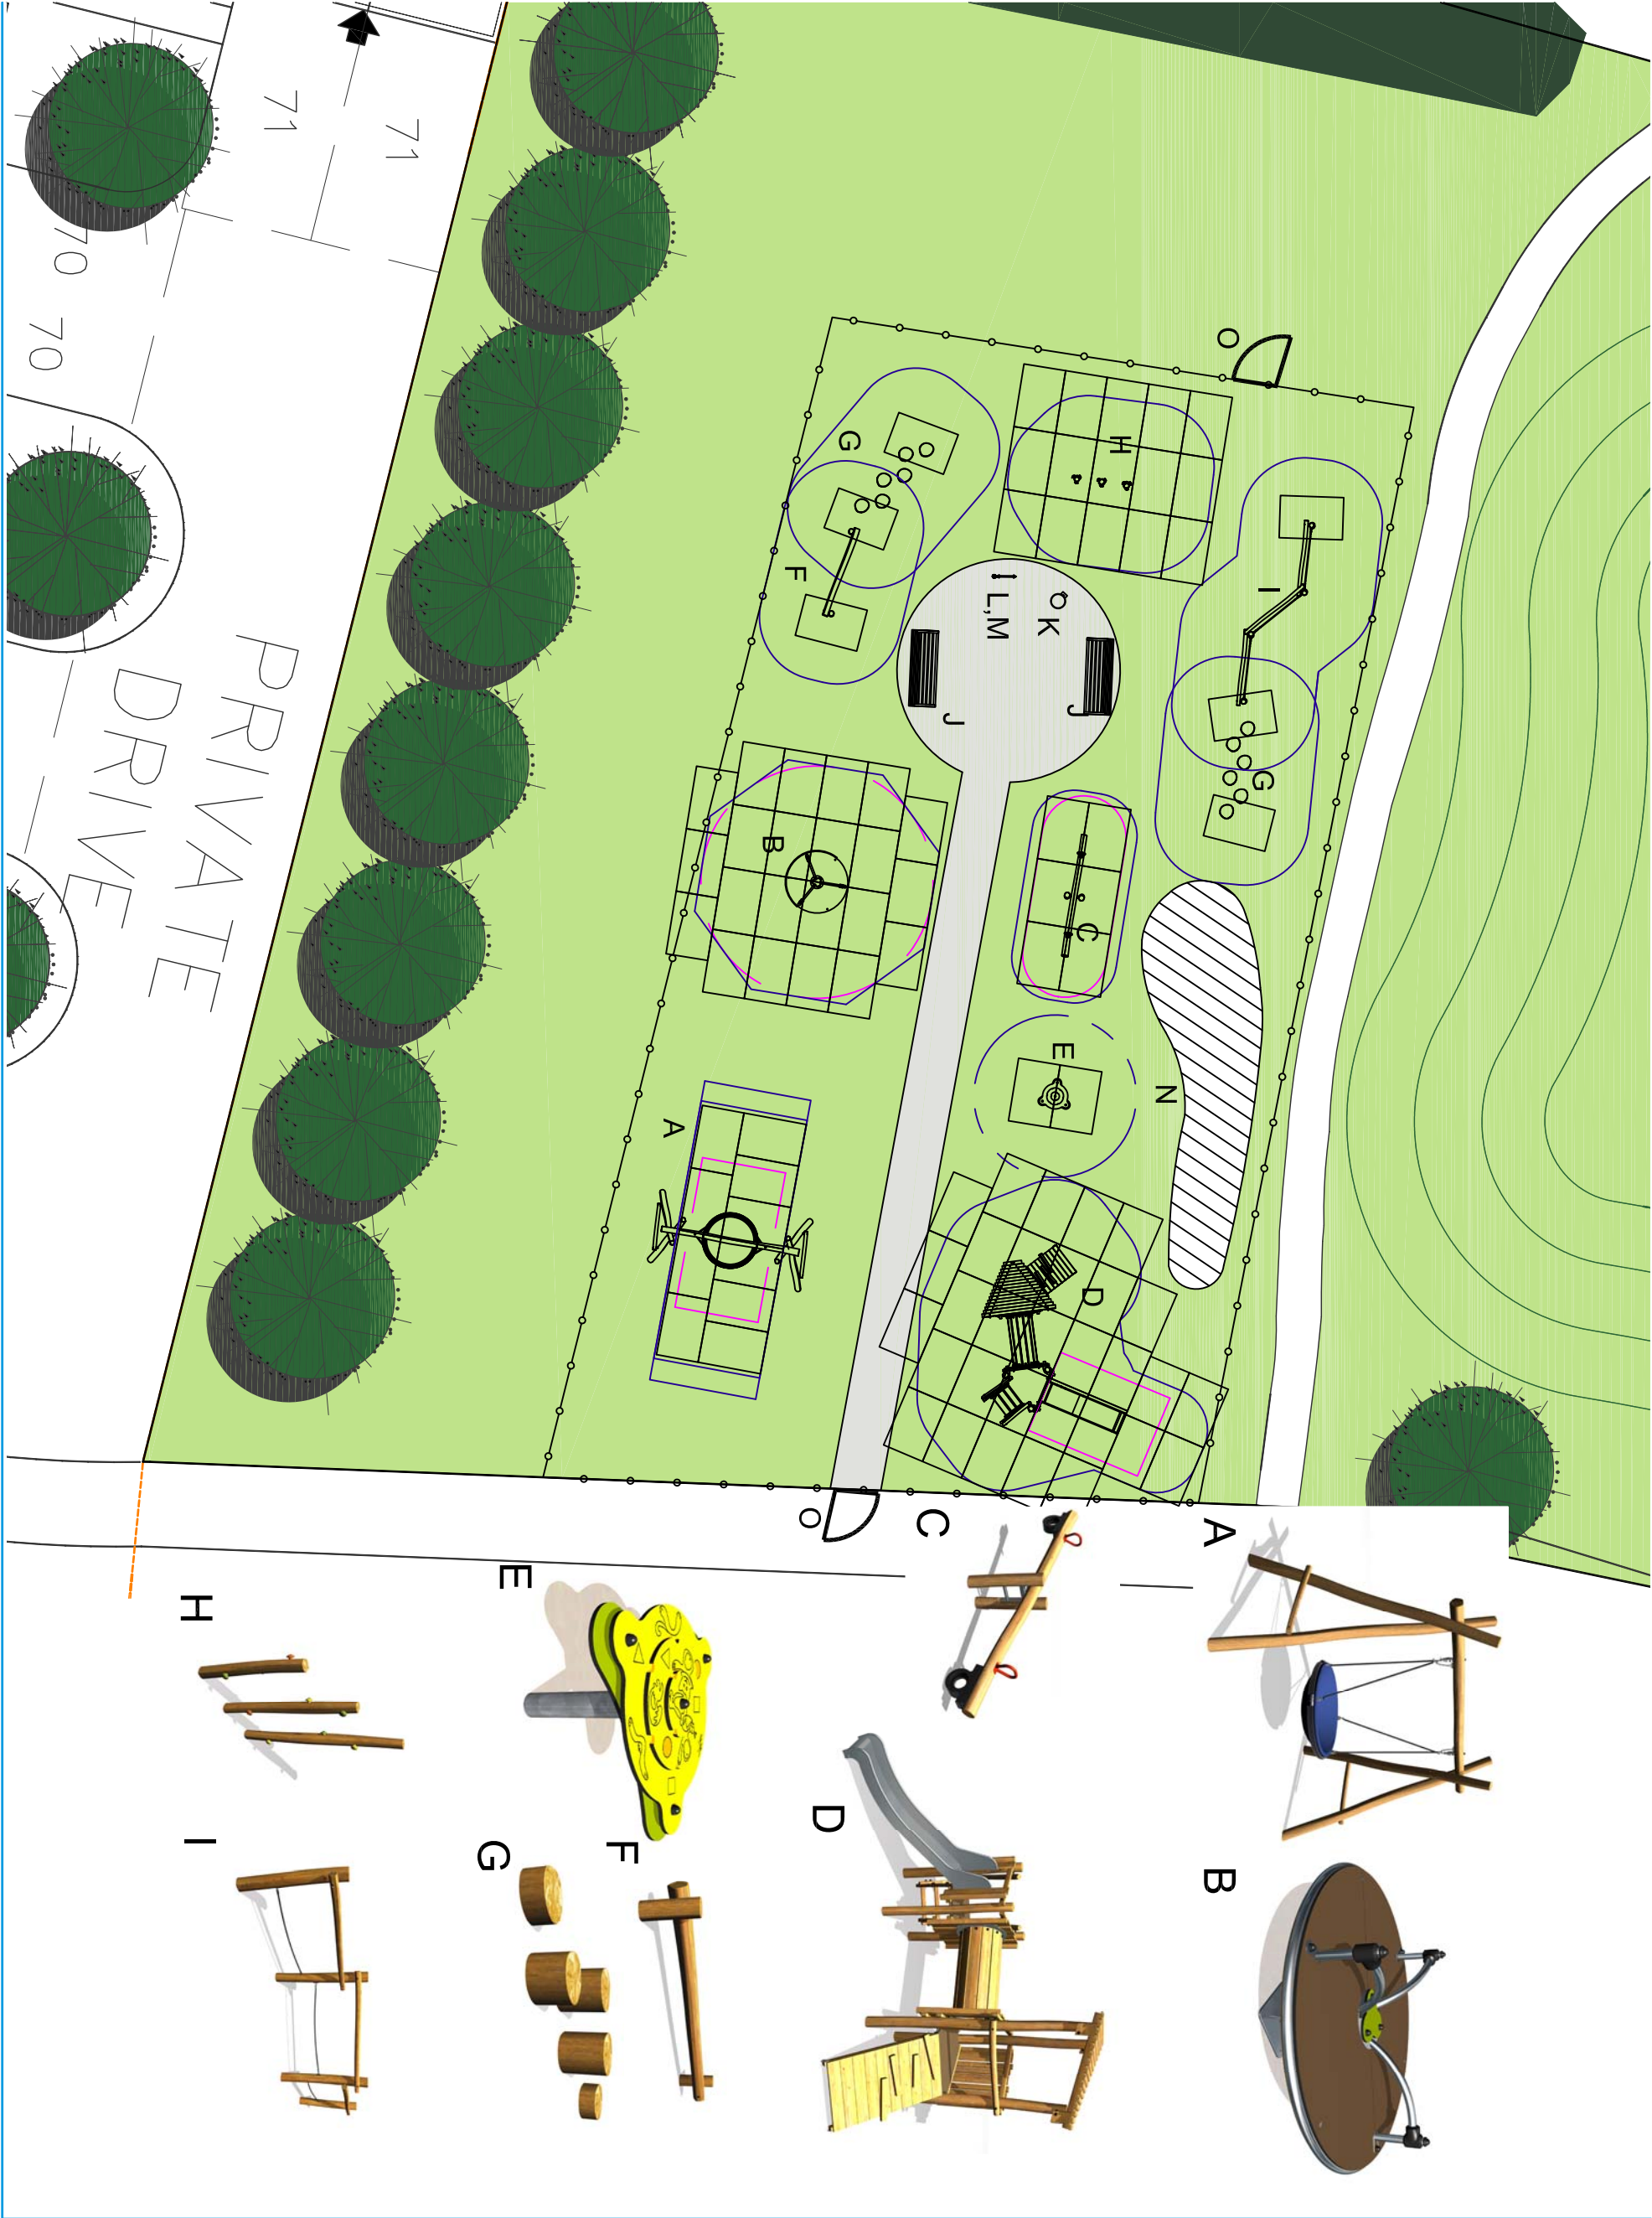

ITEMS LIST

Equipment	
A. Origin Pod Swing	Ref:J491A
B. Speed Gyro	Ref:J2400A
C. Origin Seesaw	Ref:J4920A
D. Origin Combi 4	Ref:J4933A
E. Play Table	Ref:J3403A
F. Origin Balancing Beam	Ref:J4903A
G. 2x Origin Log Steppers	Ref:J4904A
H. Origin Log Run	Ref:J4905A
I. Origin Tightrope Walk	Ref:J4908A

Ancillaries	
J. 2 xChaumont Bench	Ref:RBA8
K. Waste Bin	Ref:RC03
L. Small Information Panel	Ref:GS2410A
M. Robinia Panel Post	Ref:GS2432A

Groundworks
Items to be surfaced with 138m² Envirosmart Grassmat.

Optional Extra	
N. 82Lm 1.2m High Bowtop Fencing Powdercoated Black	
O. 2x Prosafe gates 1.2m High Powdercoated Yellow	

Pathway and seating area requires 42m² excavation, Mot Type 1 Stone, Tarmac base and wearing course, with 53Lm PCC edge.

Including a post installation inspection

Please Note:

Subject to full site survey from a Proludic Representative.

Based on a flat fully established grass site.

Proposed Grassmat Safer surfacing is based on a fully established grass site (including a minimum of 150mm of good quality soil and turf).

Preliminaries have been included within your quotation, these equate to site setup, site storage, delivery, unloading of equipment site welfare, heras fencing & signage and skips (this can also include supervision where necessary).

Measurements taken from client drawing Ref: P16-0421_03F Site Layout. Measurements correct at time of CAD drawing.

Topsoil & Turf/Seed to be done by others (watering is the responsibility of others and has not been costed for).

All planting, mounding, any other soft landscaping and outer pathways to be done by others.

Subject to further survey from a Proludic Representative to assess: if existing pathways have been installed prior to design.

PRODUCT KEY

	Grassmat		Free Space
	Suggested low level mounding		Free Fall
	Tarmac		Fence



DATE: 31/07/2017
REF: 1707.16693(BarnhamLeap_RedrowHomes)

REV:-
DB: RS
CB: JPS
SCALE: 1:150@A3

Barnham Leap

Redrow Homes