
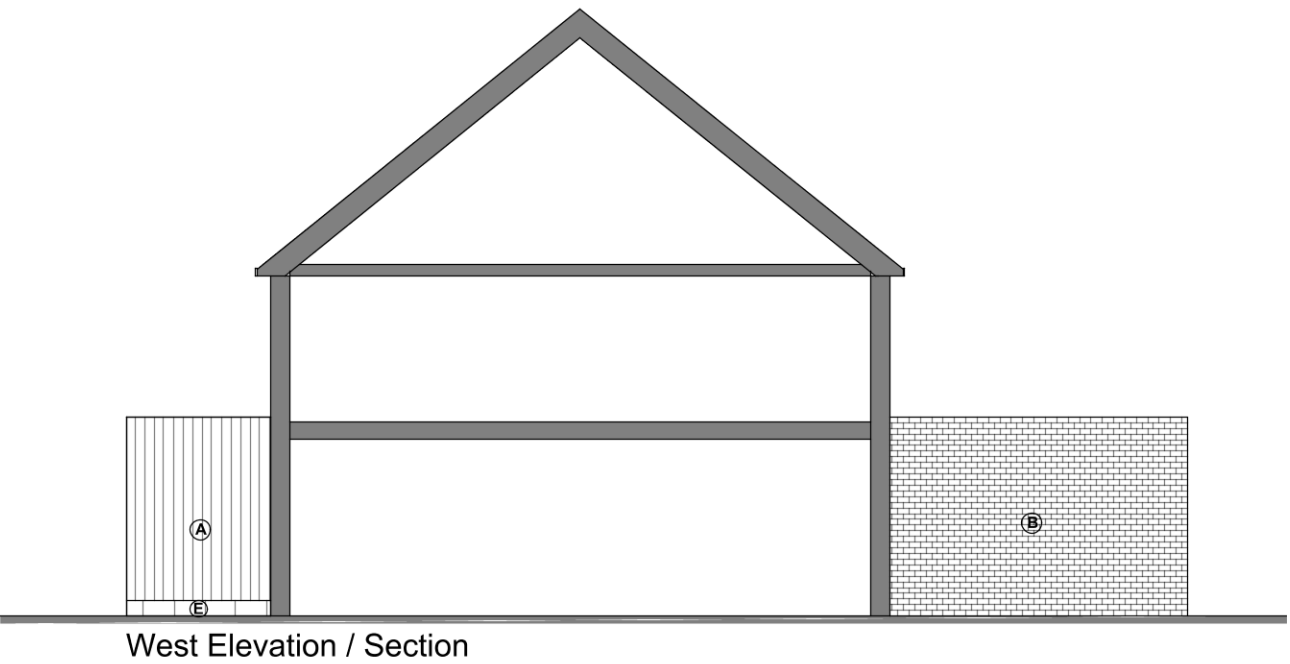
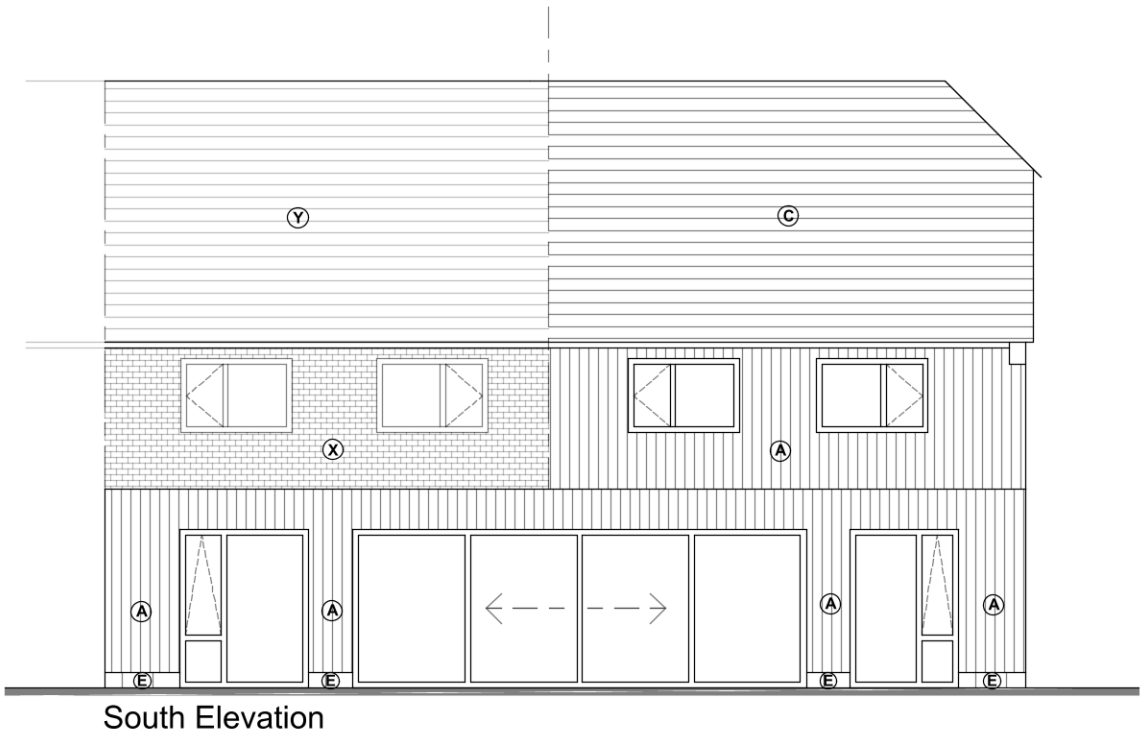


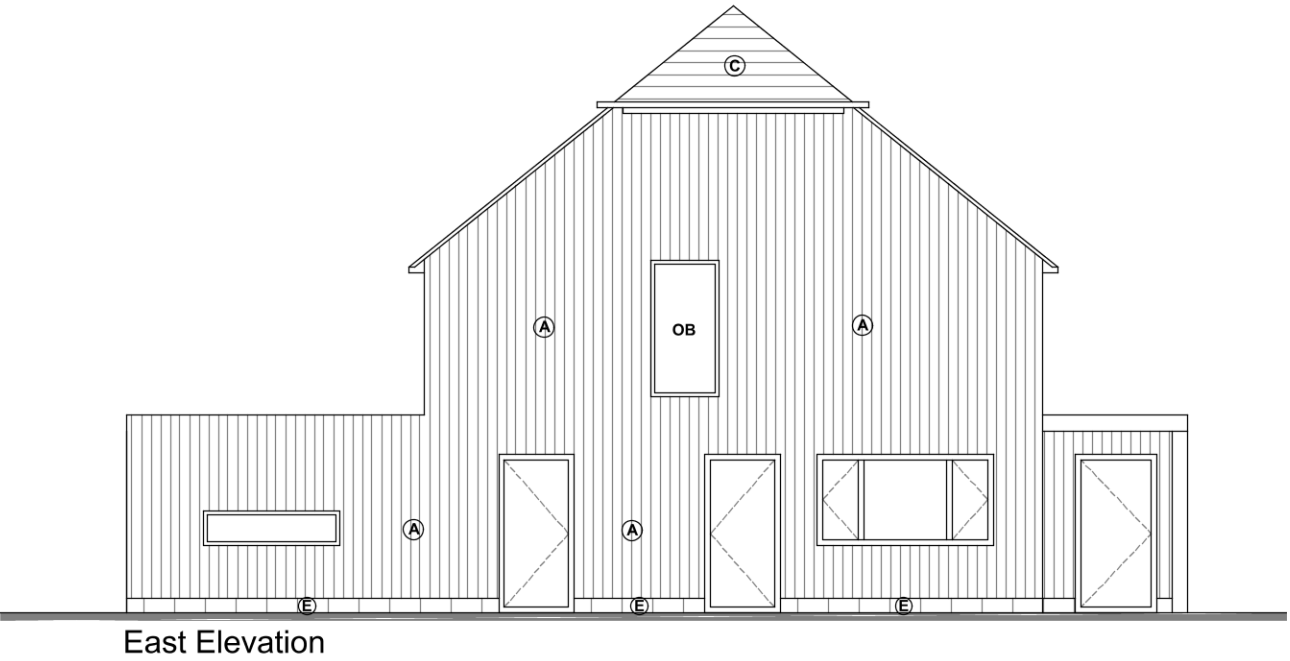

MATERIALS

A - VERTICAL LARCH CLADDING
B - BRICKWORK TO MATCH EXISTING
C - PLAIN ROOF TILES TO MATCH EXISTING
D - PPC METAL GARAGE DOOR
E - FAIRFACED BLOCKWORK
OB - OBSCURE GLASS

uPVC WINDOWS AND DOORS TO MATCH EXISTING
BLACK PLASTIC RAINWATER GOODS
WHITE FASCIA AND SOFFIT

X - EXISTING BRICKWORK
Y - EXISTING PLAIN TILES



PROJECT 15 Critchmere Road
Eastergate

SUITABILITY Planning
SCALE 1:100@A3
DRAWING NUMBER PL-04

DATE 03.2020
REVISION A