


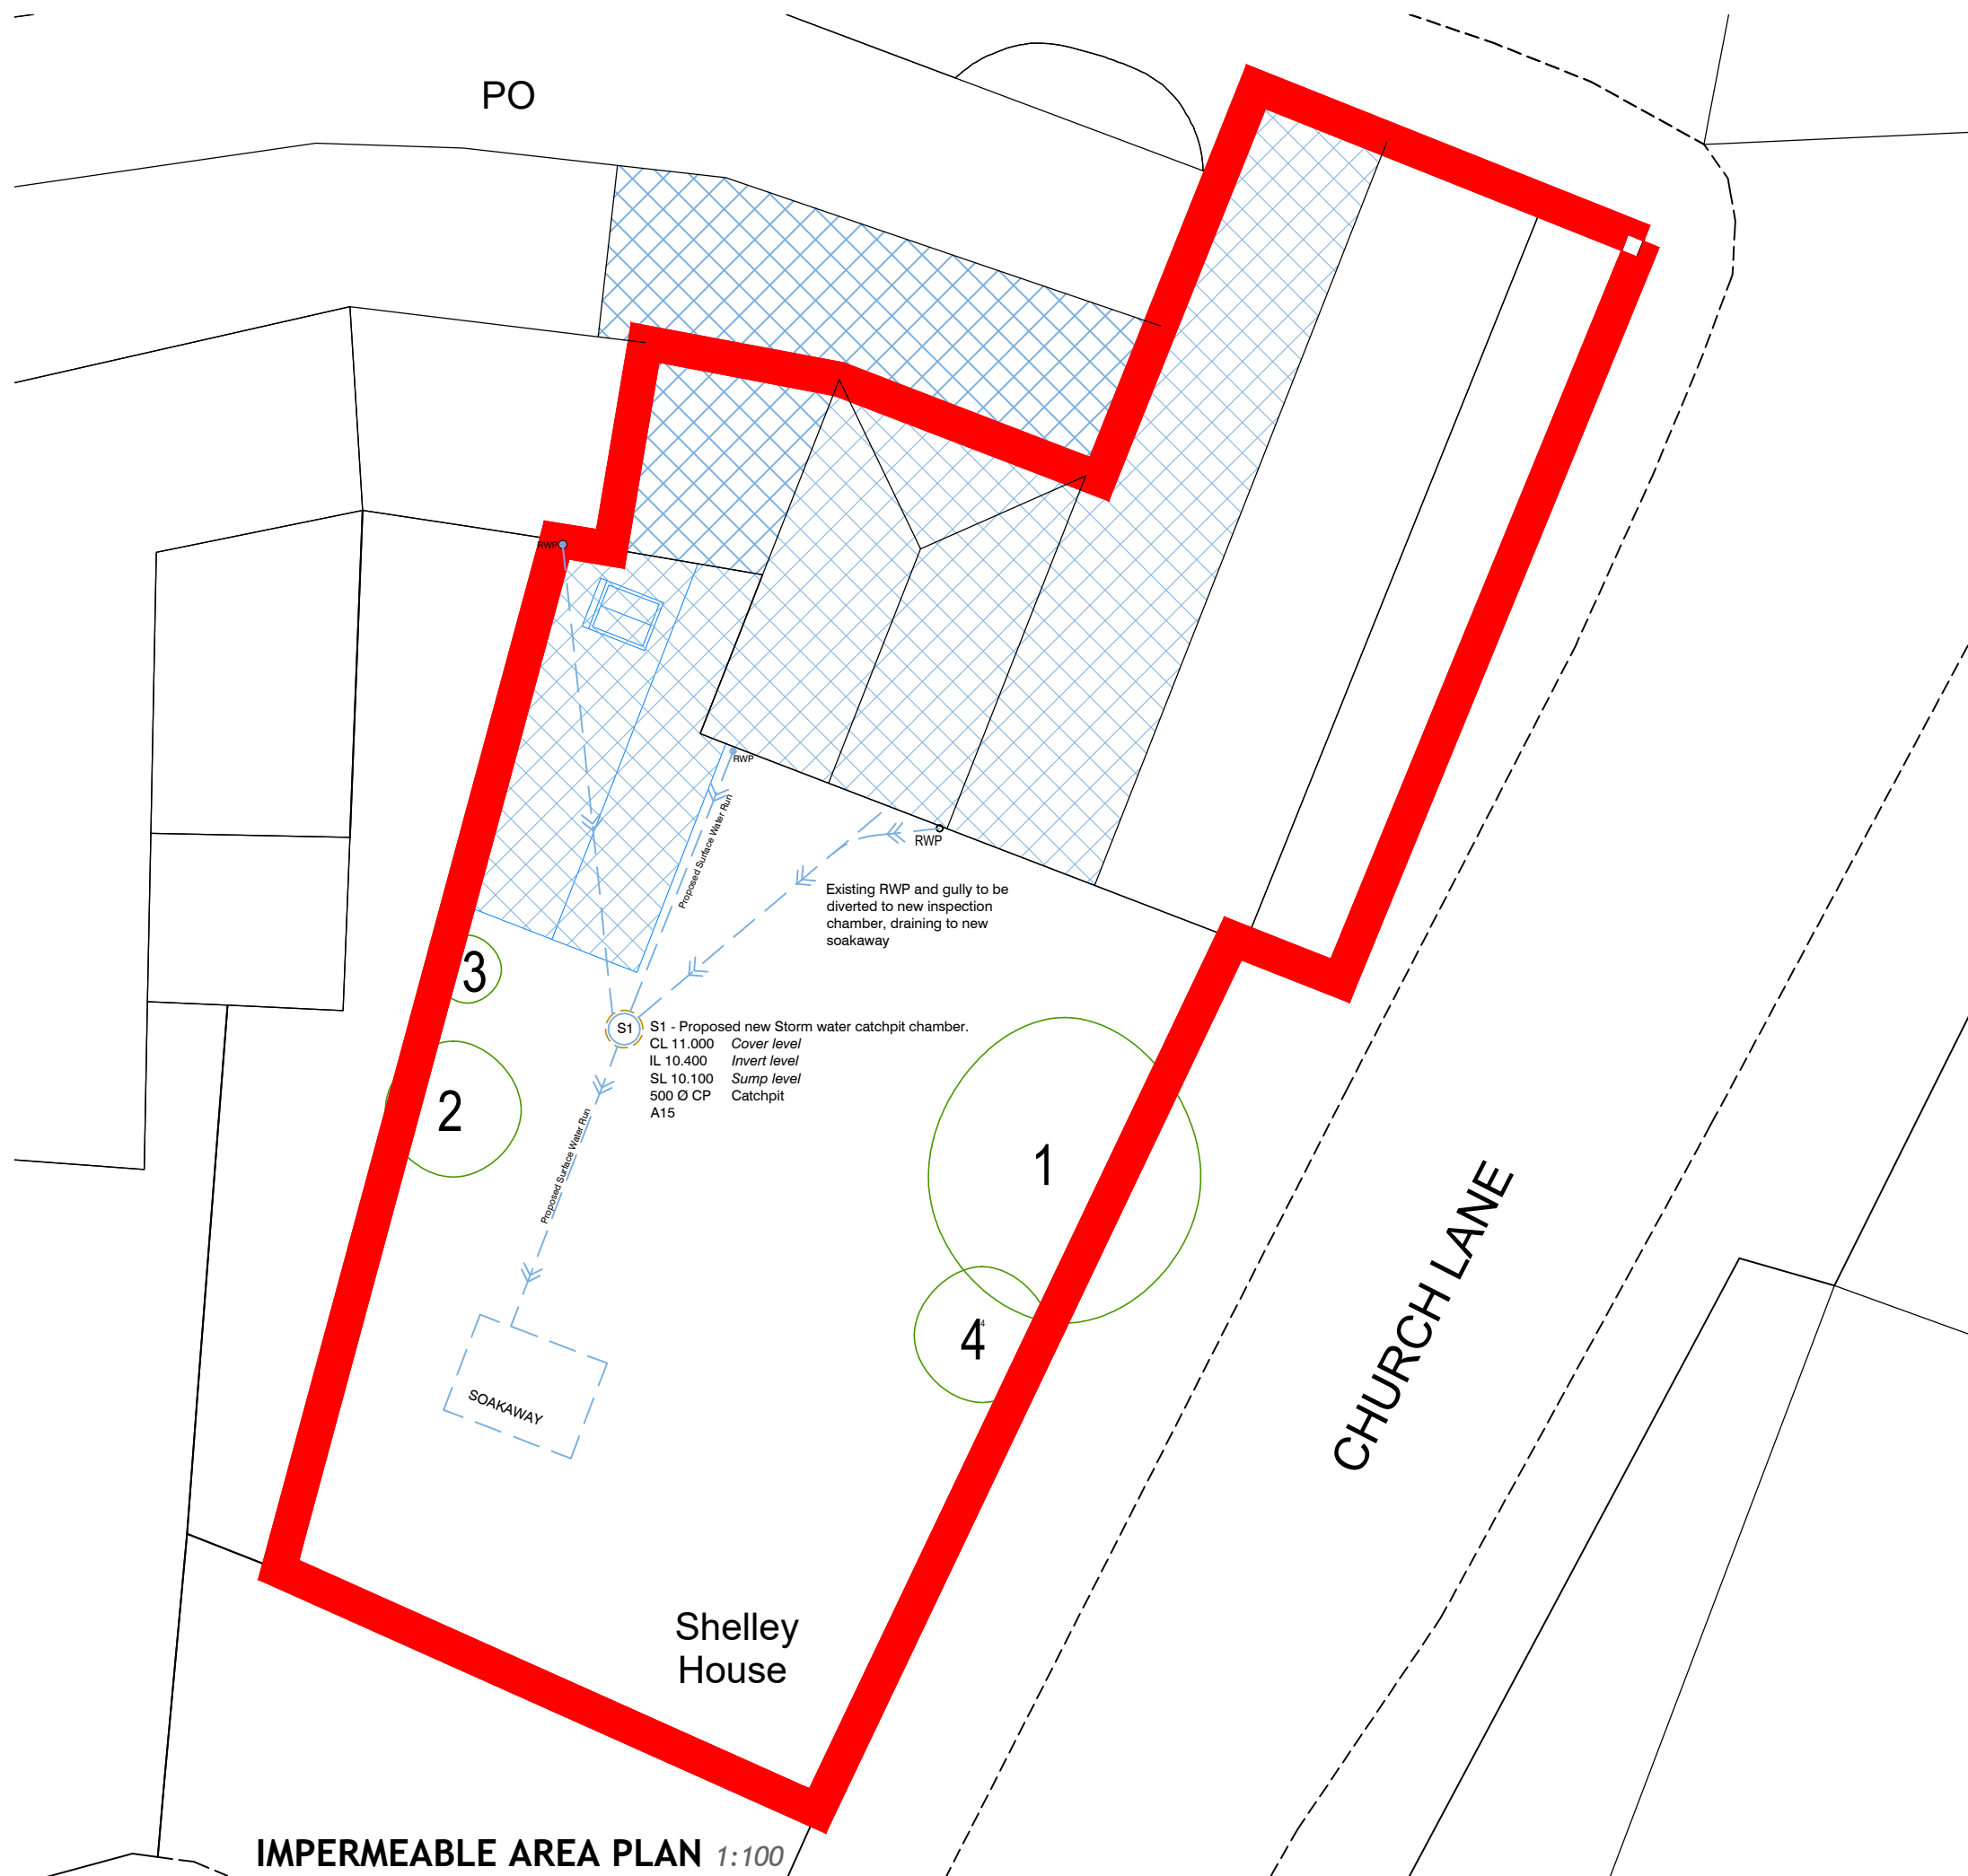

NOTES:

Dimensions to be checked on site before commencing work. Any discrepancies shall be reported to the architect immediately.

Do not scale from these drawings except for planning purposes.

Use figured dimensions only.

Where applicable this drawing is to be read in conjunction with other consultants' drawings.

All drawings to be read in conjunction with specification and all other drawings including structural engineer and mechanical and electrical drawings / specification



Existing and proposed roofs draining to new soakaway

REV	DATE	AMENDMENT	DRAWN



Helyer Davies Architects Ltd
1 The Old Flour Mill,
Emsworth, PO10 7BT
01243 370 715

www.hdarchitects.co.ukmail@hdarchitects.co.uk

PROJECT
SHELLEY HOUSE
EASTERGATE

DRAWING
IMPERMEABLE AREA PLAN

SCALE
as noted @ A1

DATE MARCH 2022	DRAWN NC
DRAWING NUMBER 17144_103	REVISION *