
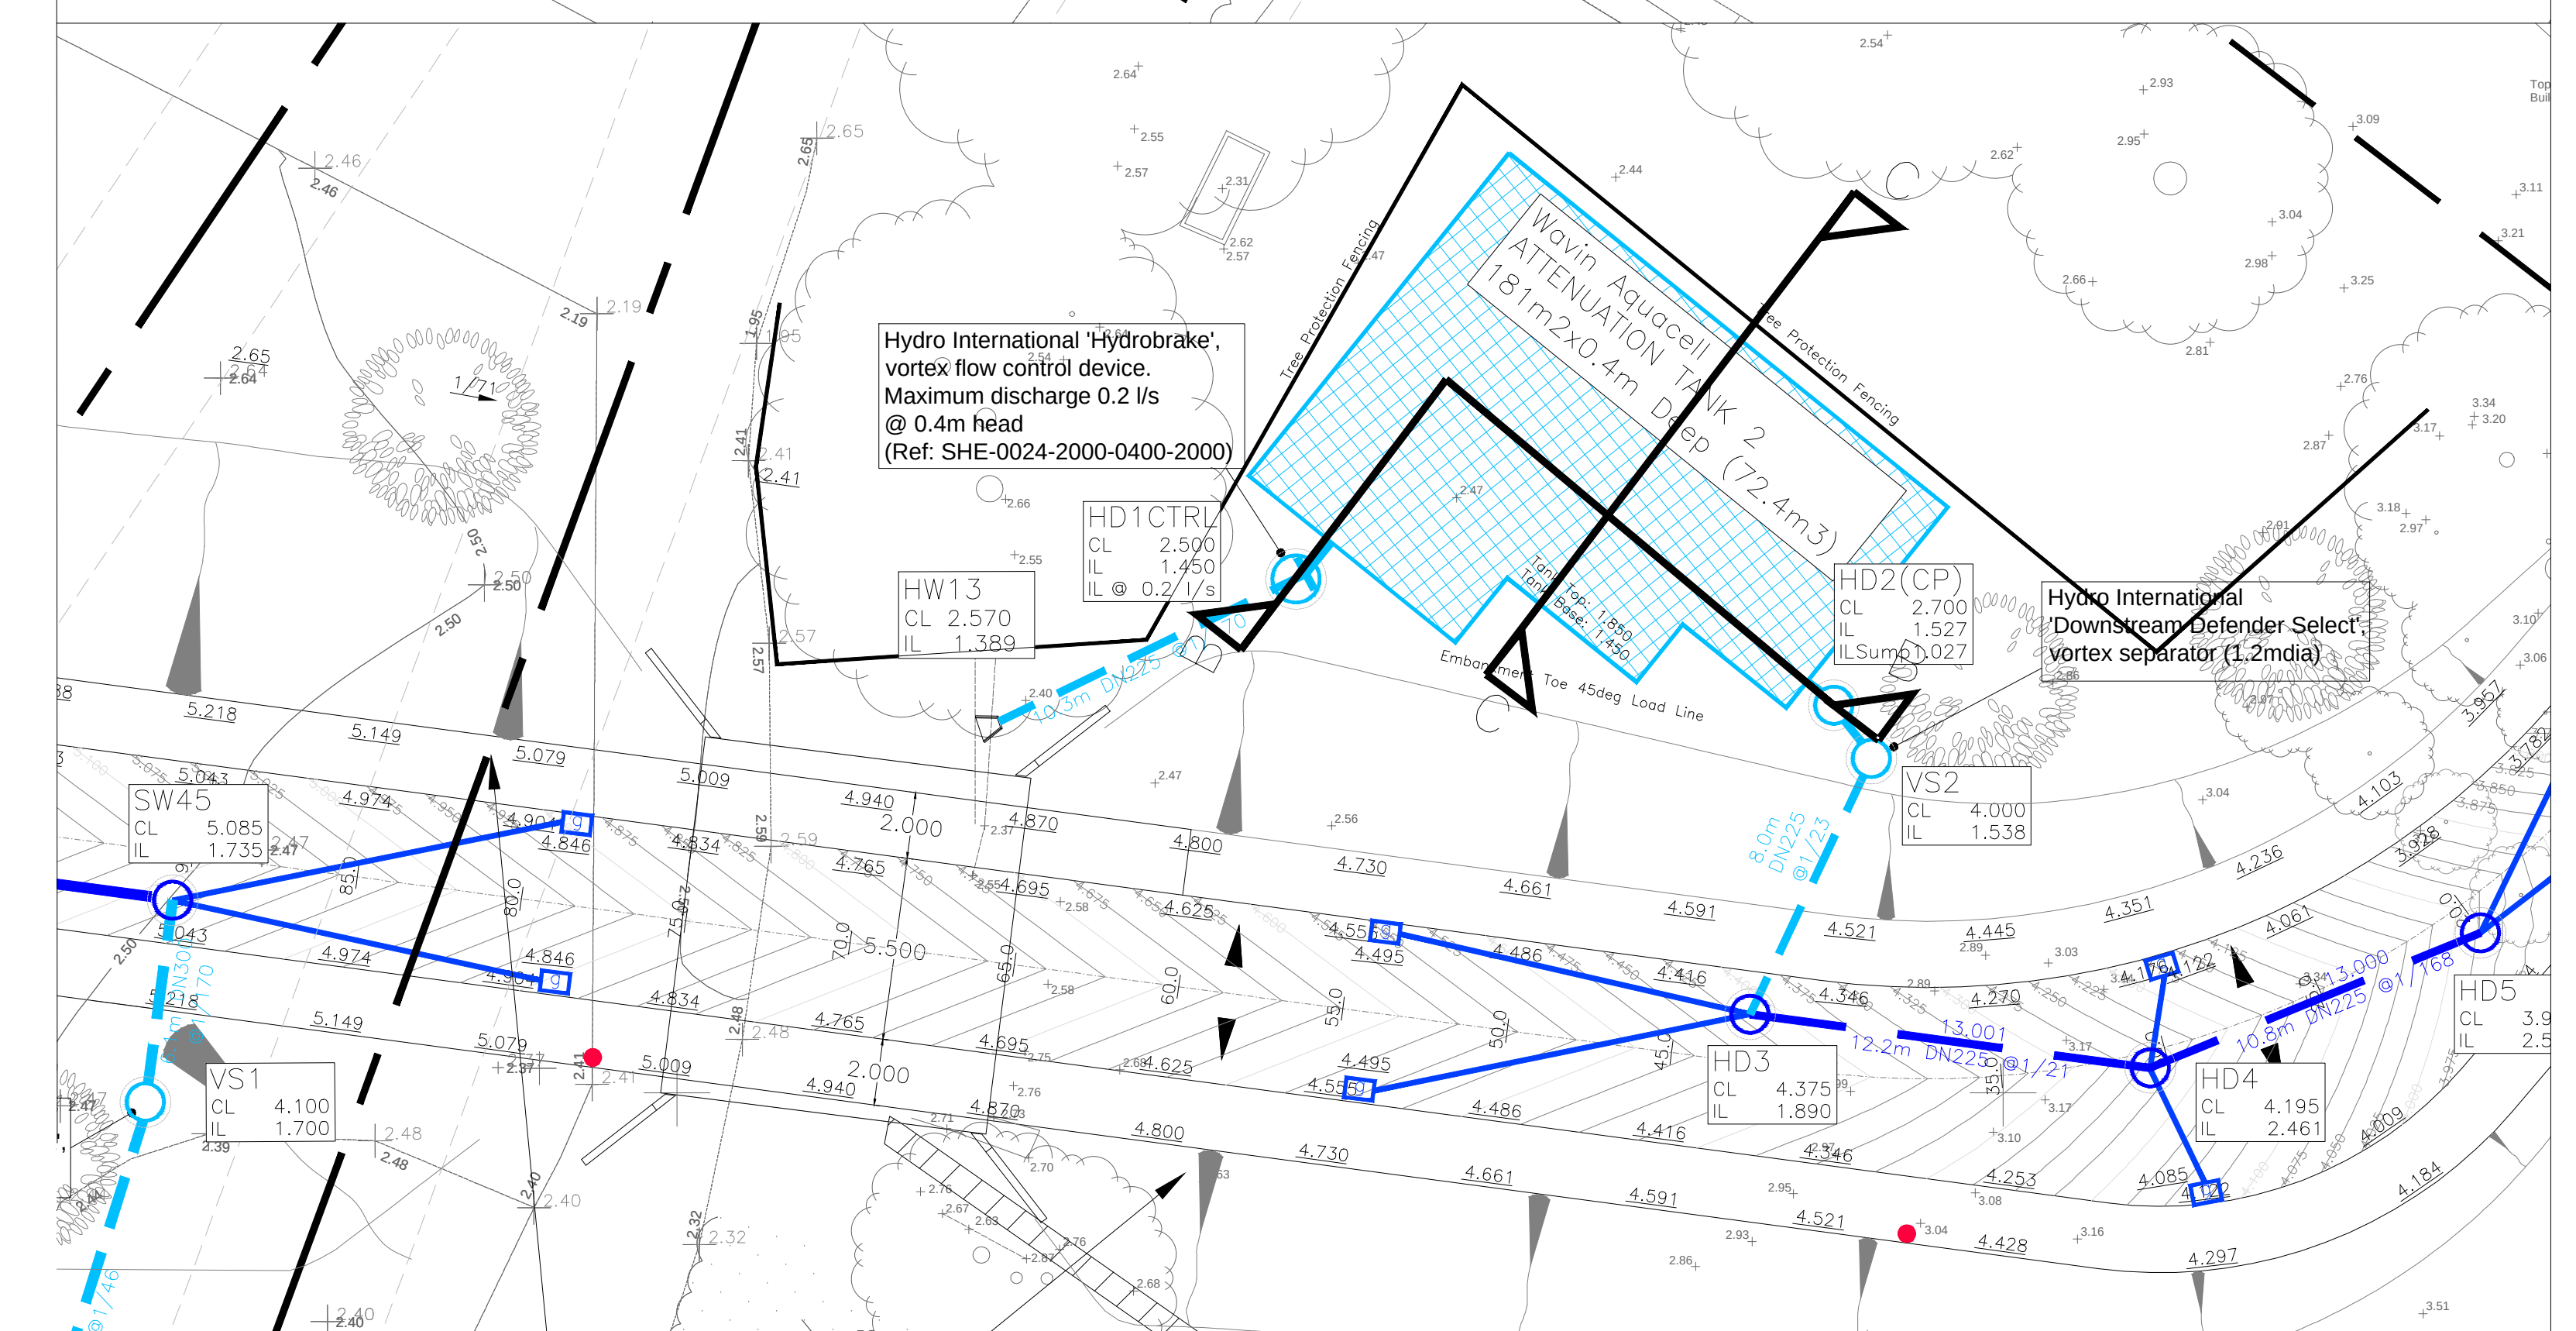
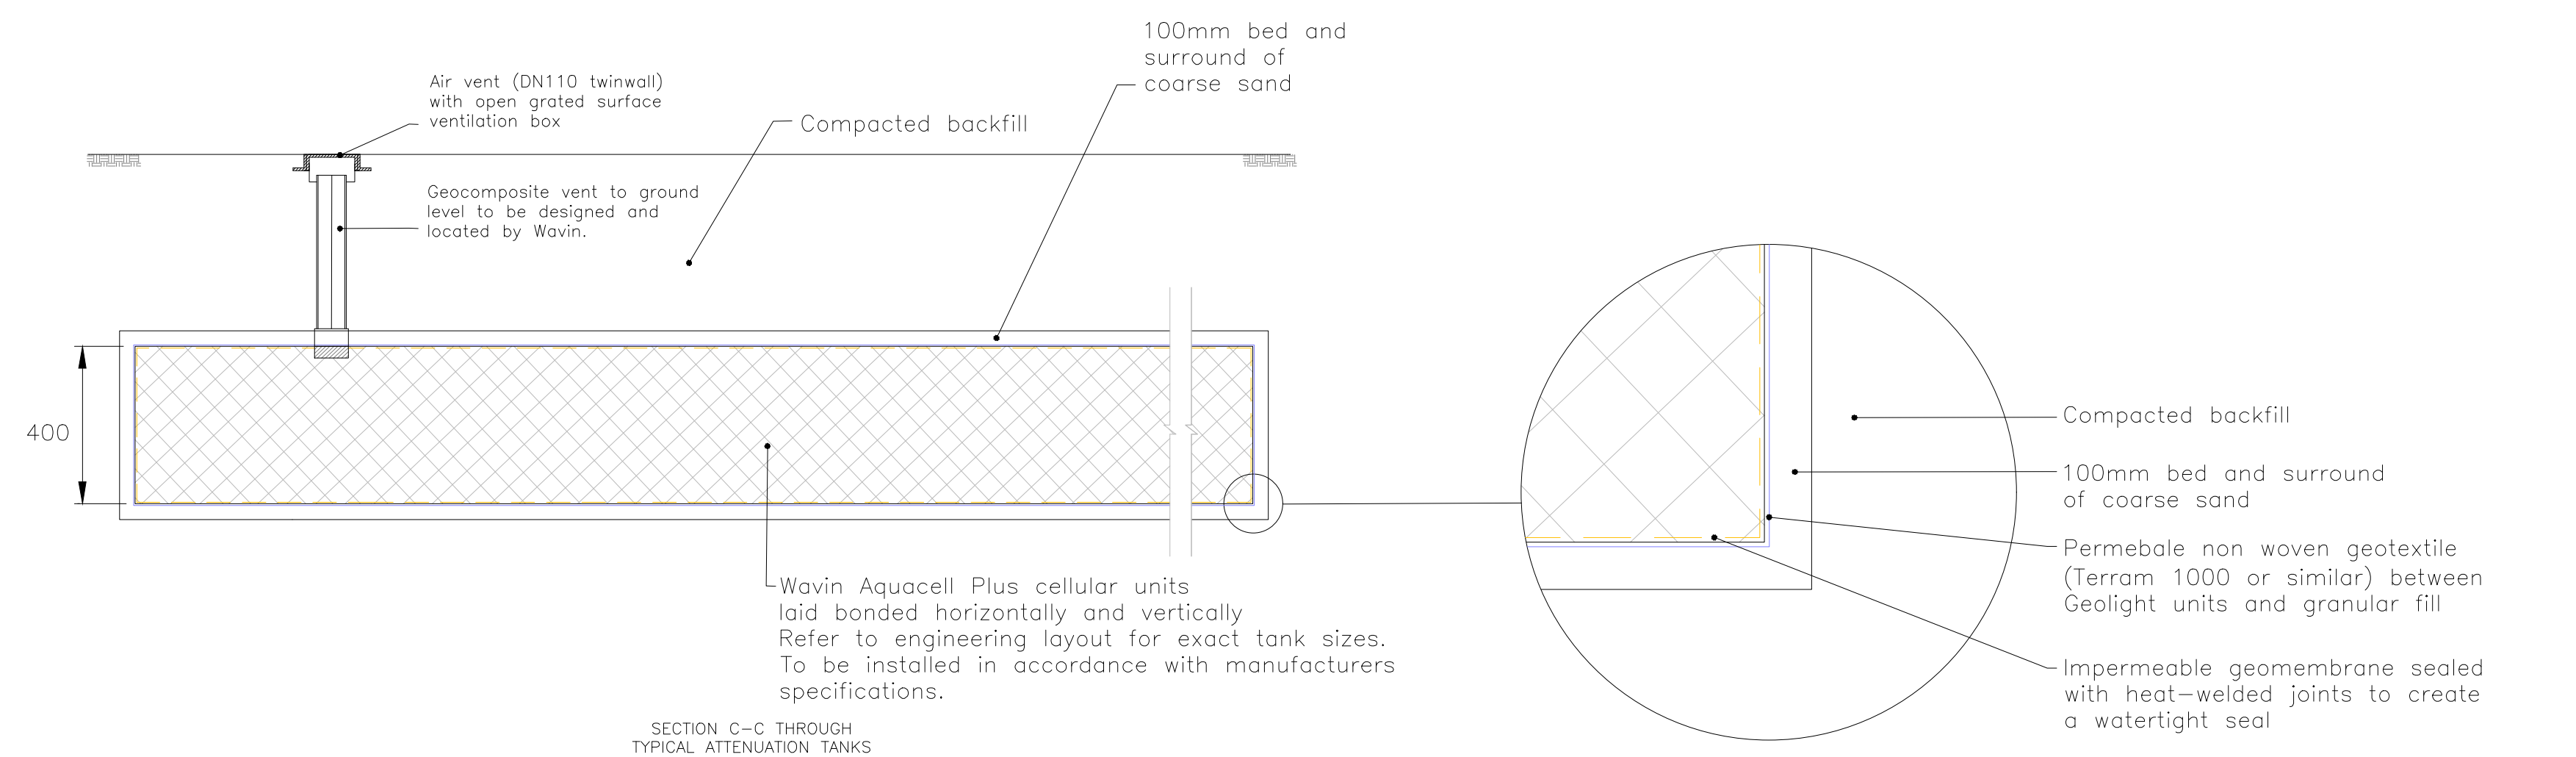


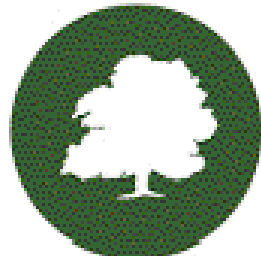

C2	26.11.25	Tank 1 & 2 details updated, vent detail added.	TC	CP
C1	20.05.25	Issued for construction.	CP	TC
P5	12.02.25	Installation note added.	CP	TC
P4	20.11.24	Tanks changed to Aquacell Plus.	TRB	TC
P3	28.08.24	Tanks updated to Aquacell core—R crates. Catchpit amended to suit ICOSA specification.	TMP	TC
P2	15.07.24	Updated to suit revised tank layouts.	TRB	TC
P1	01.02.24	First Issue.	TRB	TC

REV. No.	DATE	DESCRIPTION	DRAWN	CHECKED
Client		 MJA CONSULTING CIVIL & STRUCTURAL ENGINEERS Ipsum Court, 24 The Quadrant, Abingdon Science Park, Abingdon Oxon, OX14 3YS Tel: 01235 555173 Email: mail@mjaconsulting.co.uk 		
Project Tars Farm, Barnham				
Title		Scale: NTS @ A3 Status: CONSTRUCTION Drawn: TRB Project Engineer: TC MJA Project No: 6838 Date: 02/2024 Drawing Number: 6838-MJA-SW-XX-DR-C-210 Rev: C2		
Attenuation Tanks Details				