


Site Tars Farm, Barnham - Bridge Area

Client BDW Southampton

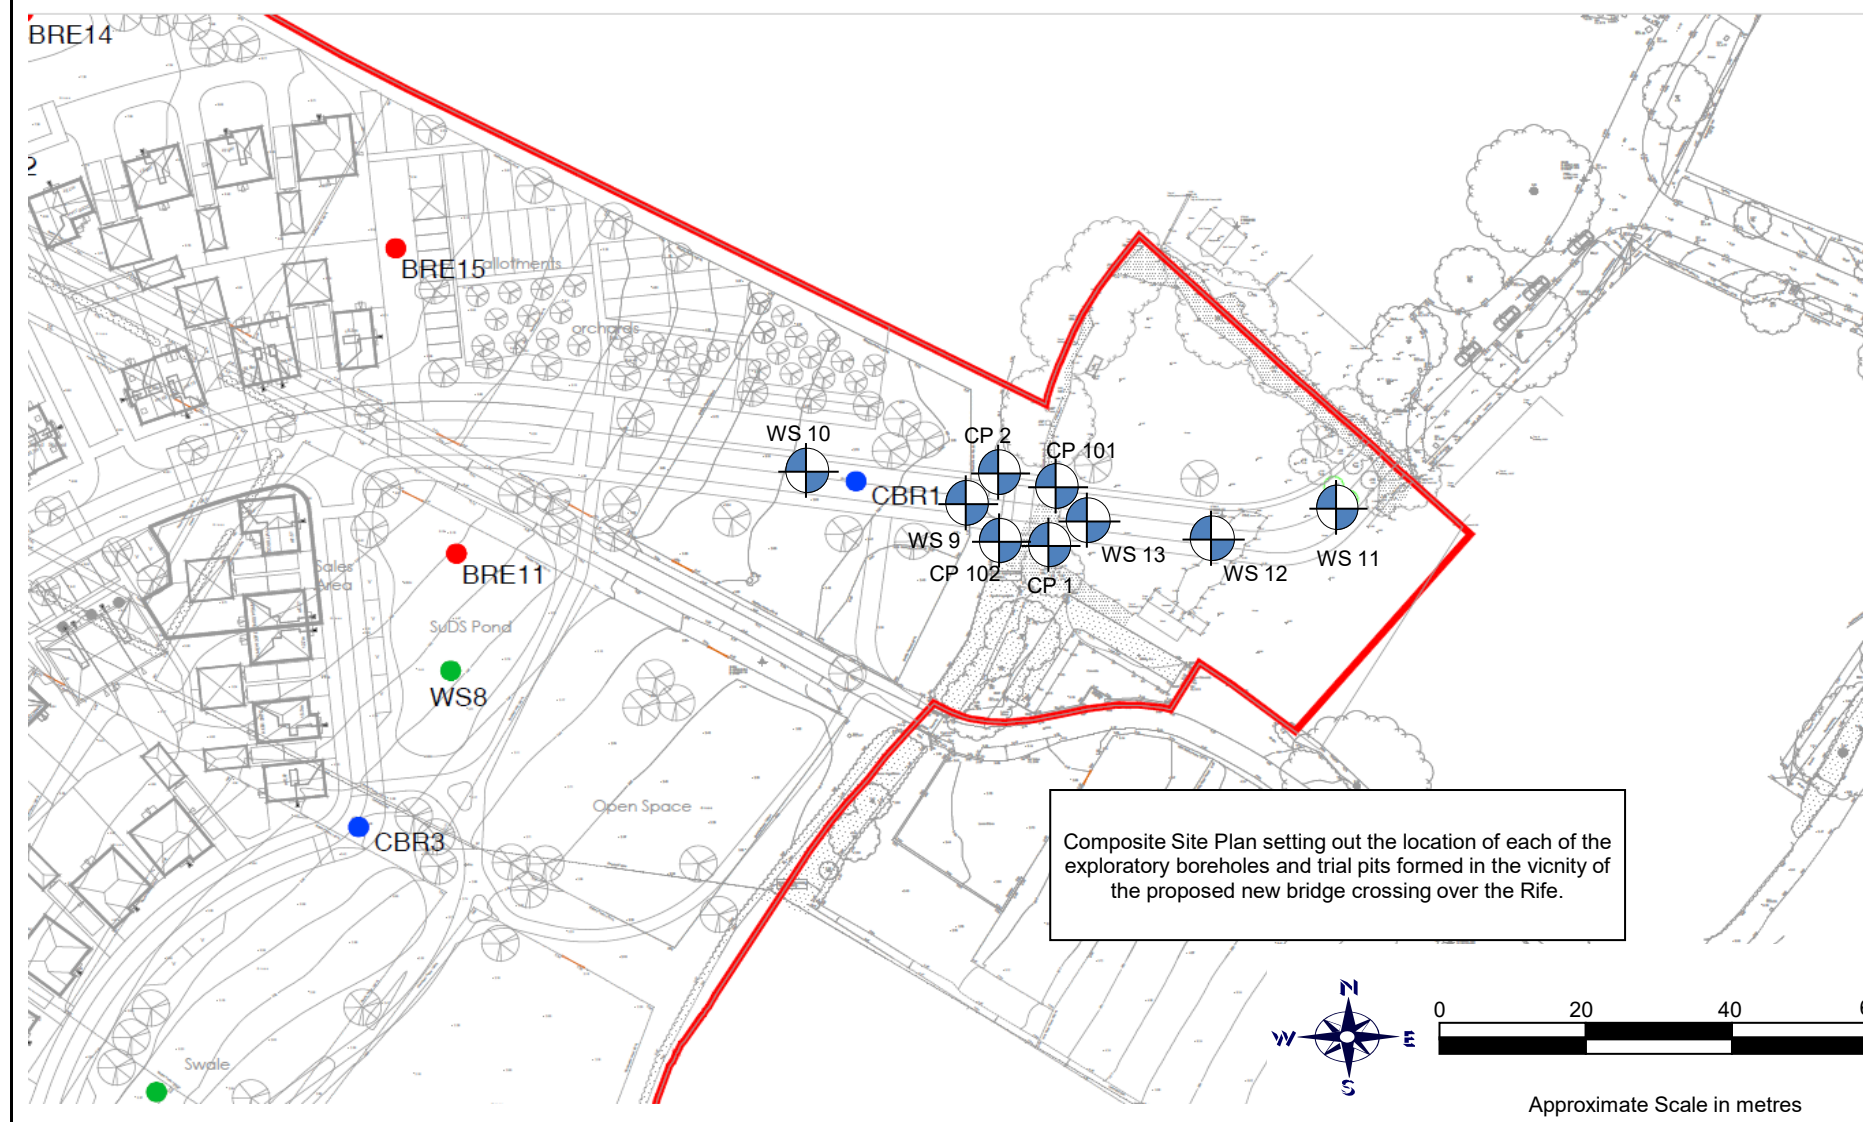

Site Plan - Bridge Area