
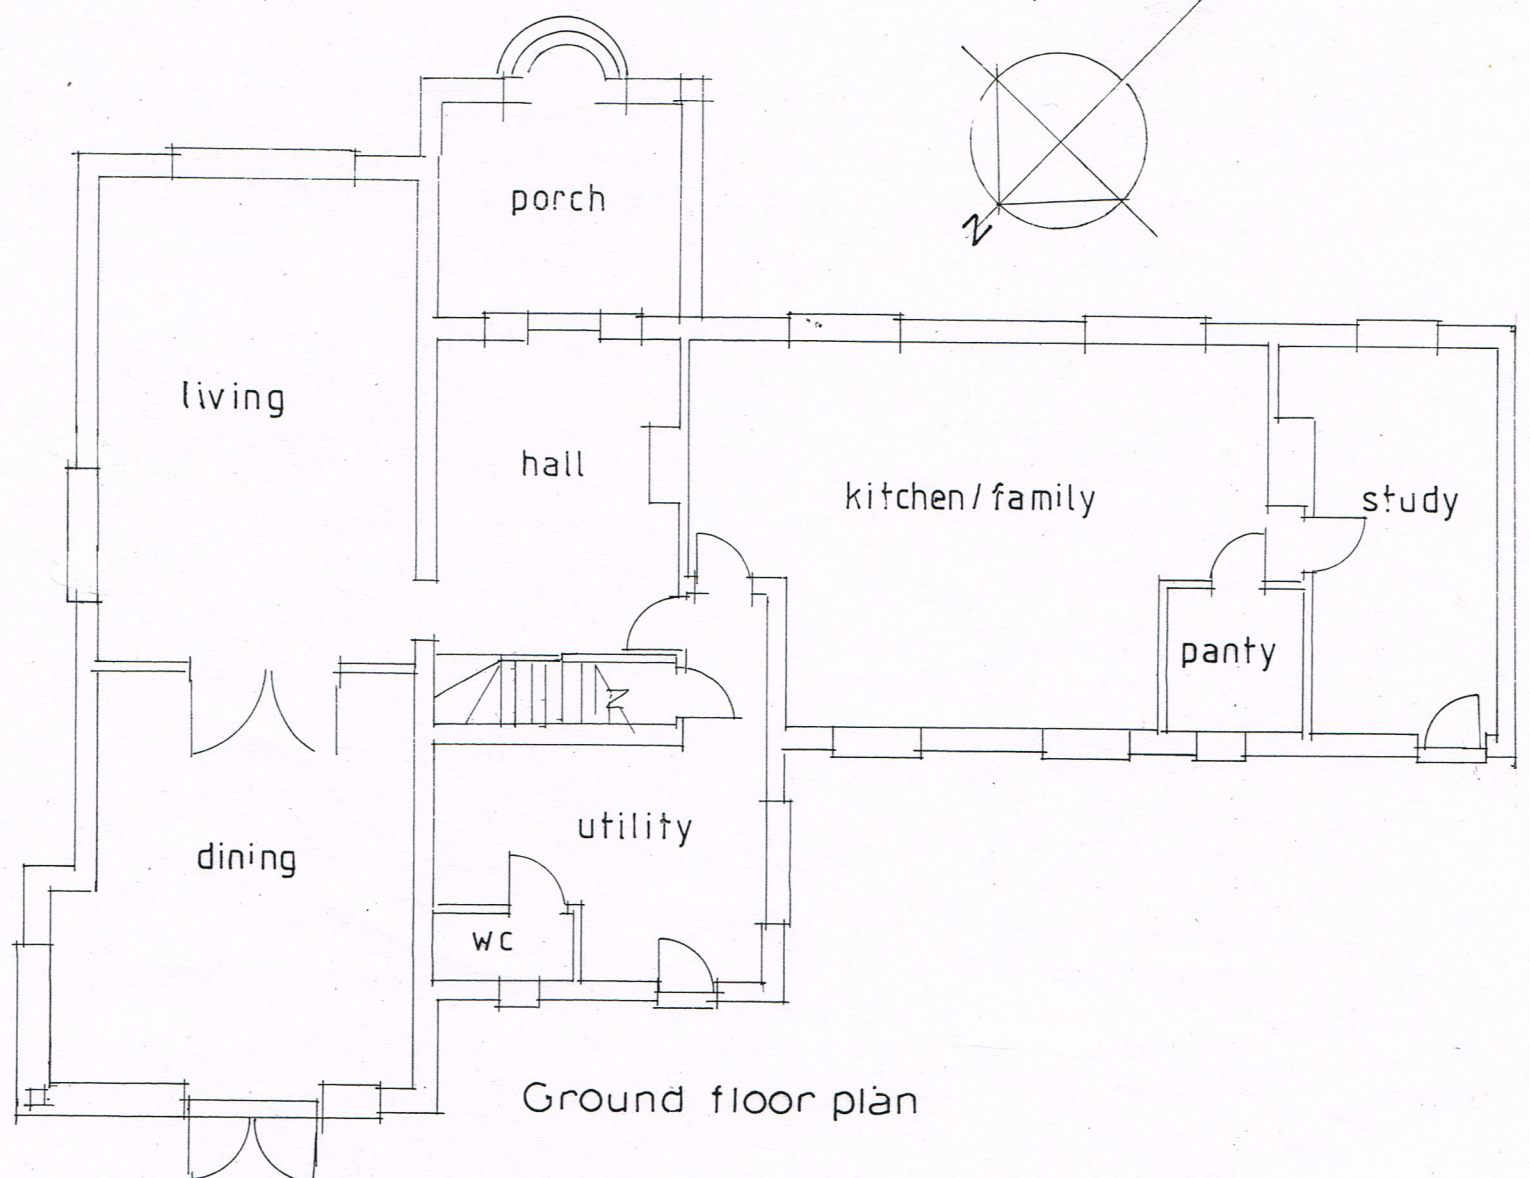


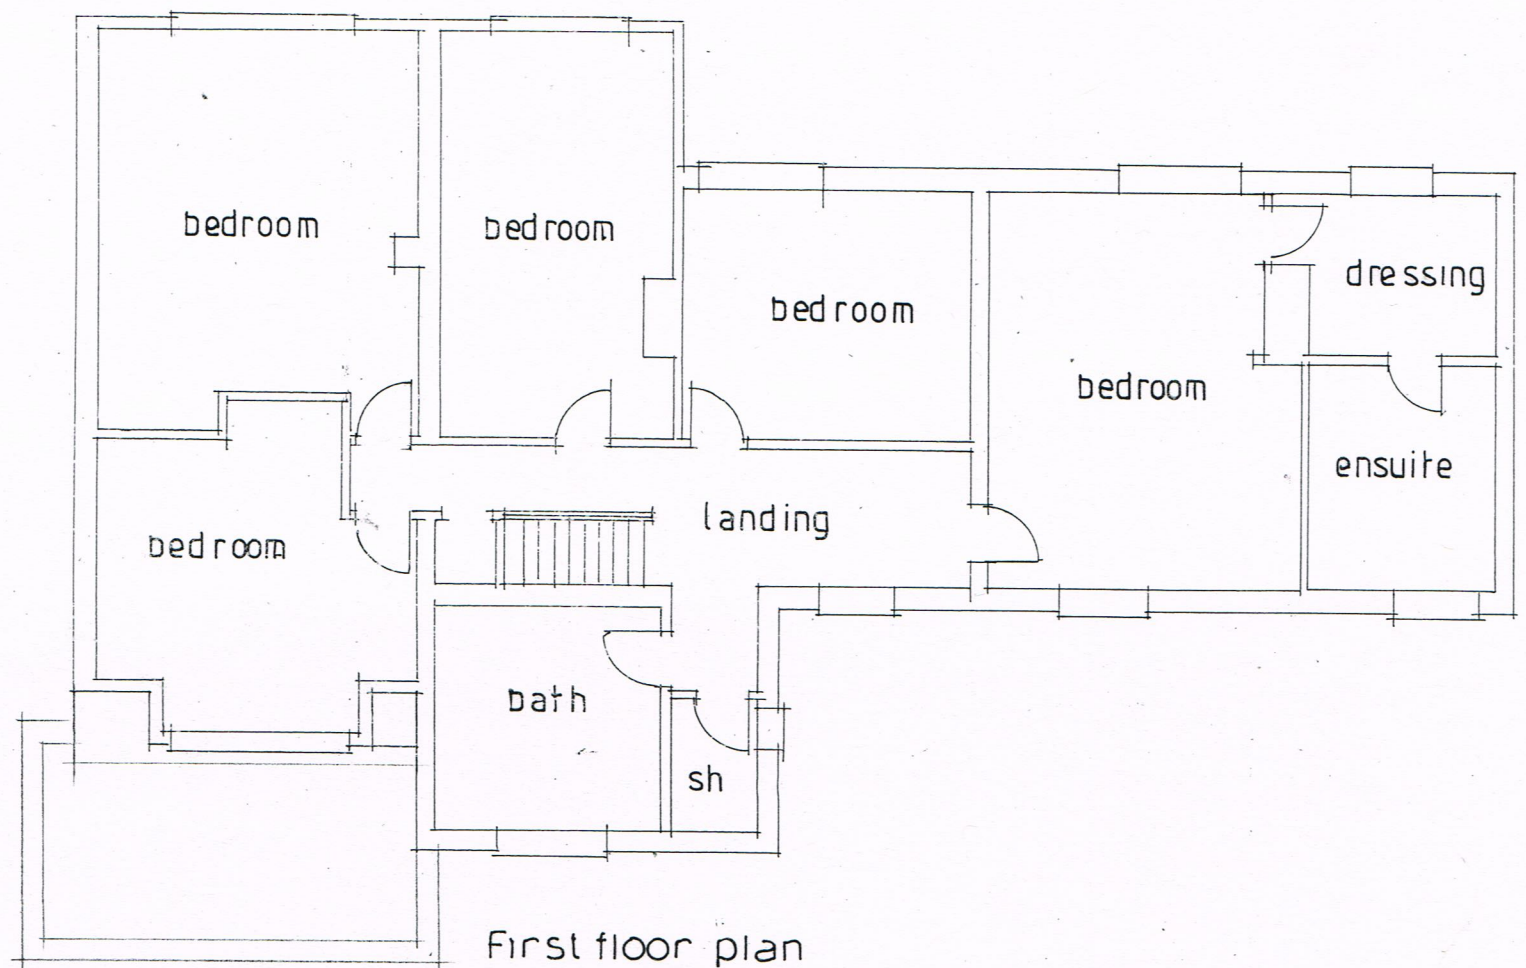

RJCA Chartered Architects

The White House, 2 Lavant Road
Chichester, West Sussex PO19 5RQ

Tel: 01243 779600

Mobile: 07973435493

Email: rjcatkinson@btinternet.com

Project Name: Grove House, Barnham

Drawing: Survey as existing – plans

Drawing Number: 2016/32/01

Rev.

