




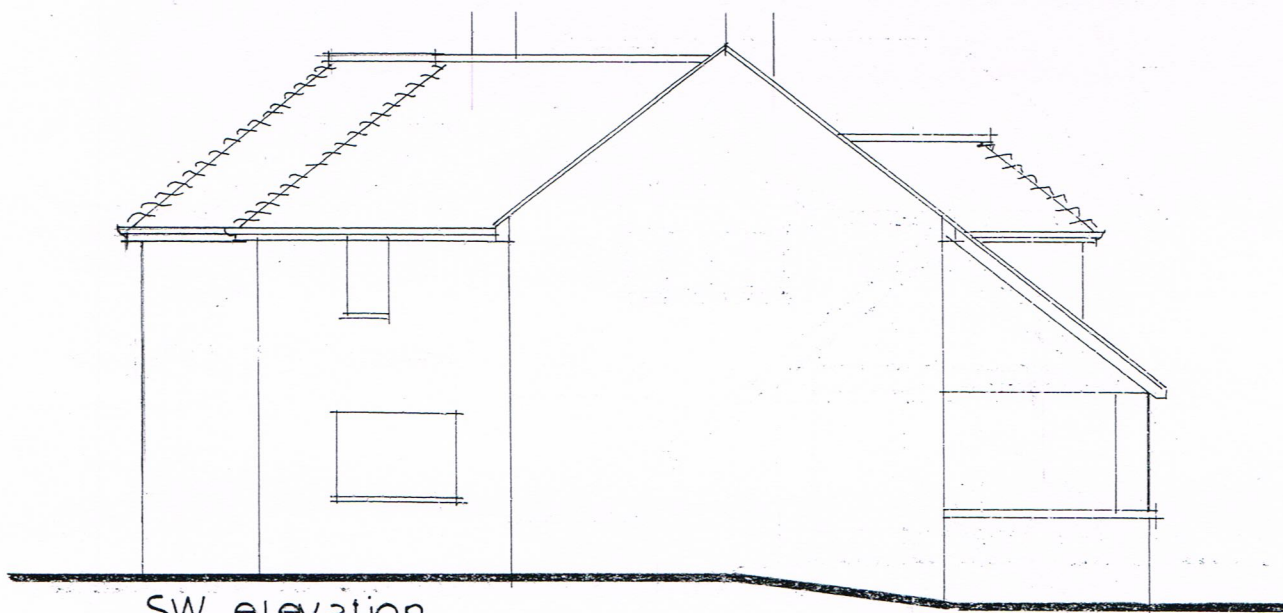

SW elevation

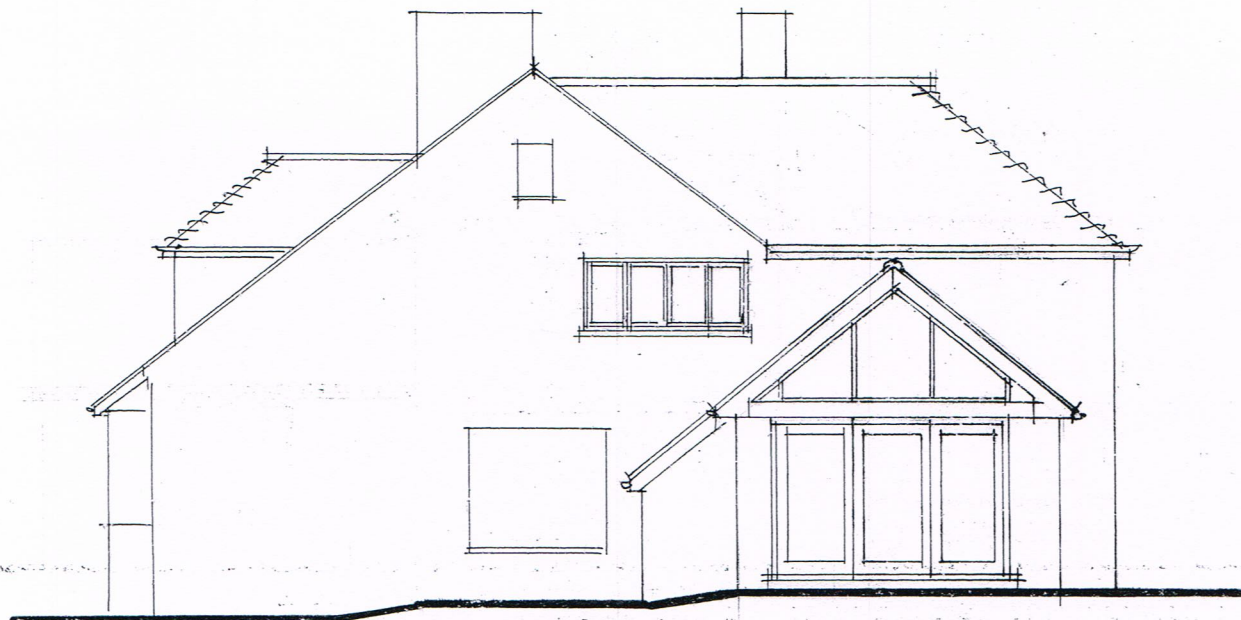


N.E. elevation

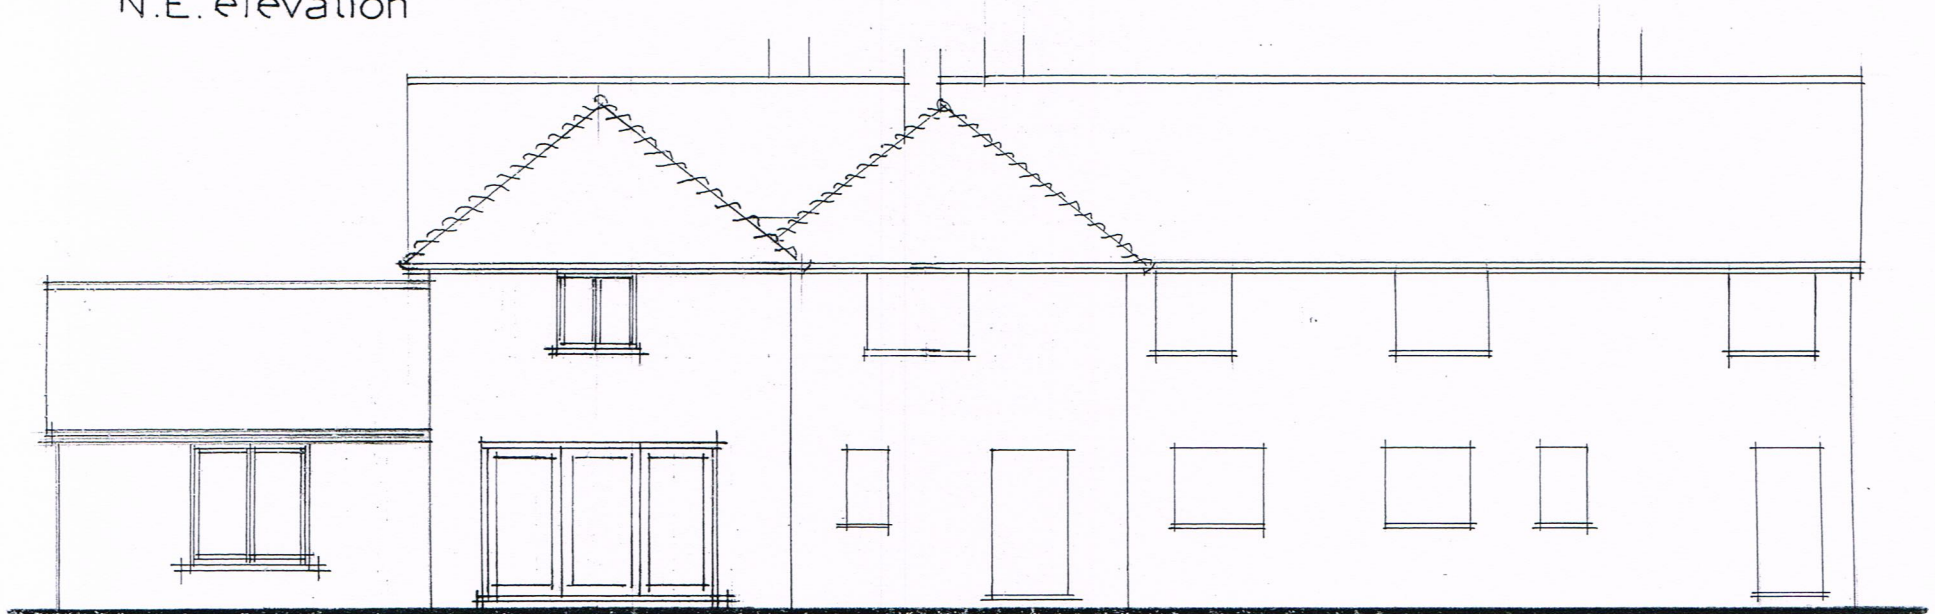

N.W. elevation

SCALE 1:100 AT A3

0 5 10 M

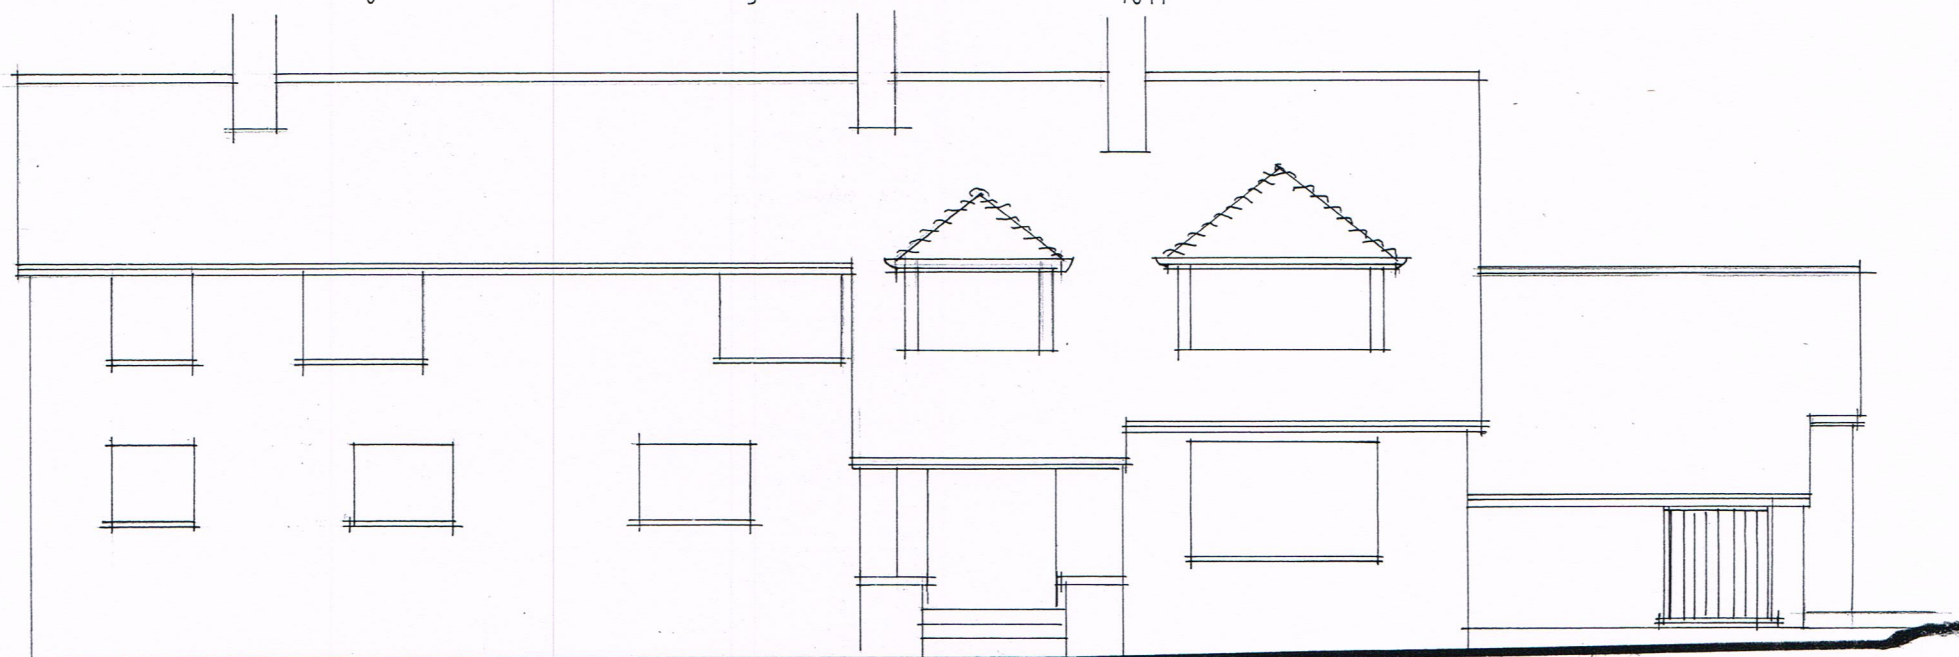

S.E. elevation

RJCA Chartered Architects
 The White House, 2 Lavant Road
 Chichester, West Sussex PO19 5RQ
 Tel: 01243 779600
 Mobile: 07973435493
 Email: rjcatkinson@btinternet.com

Project Name: Grove House, Barnham

Drawing: Proposed elevations

Drawing Number: 2016/32/05

Rev.

A