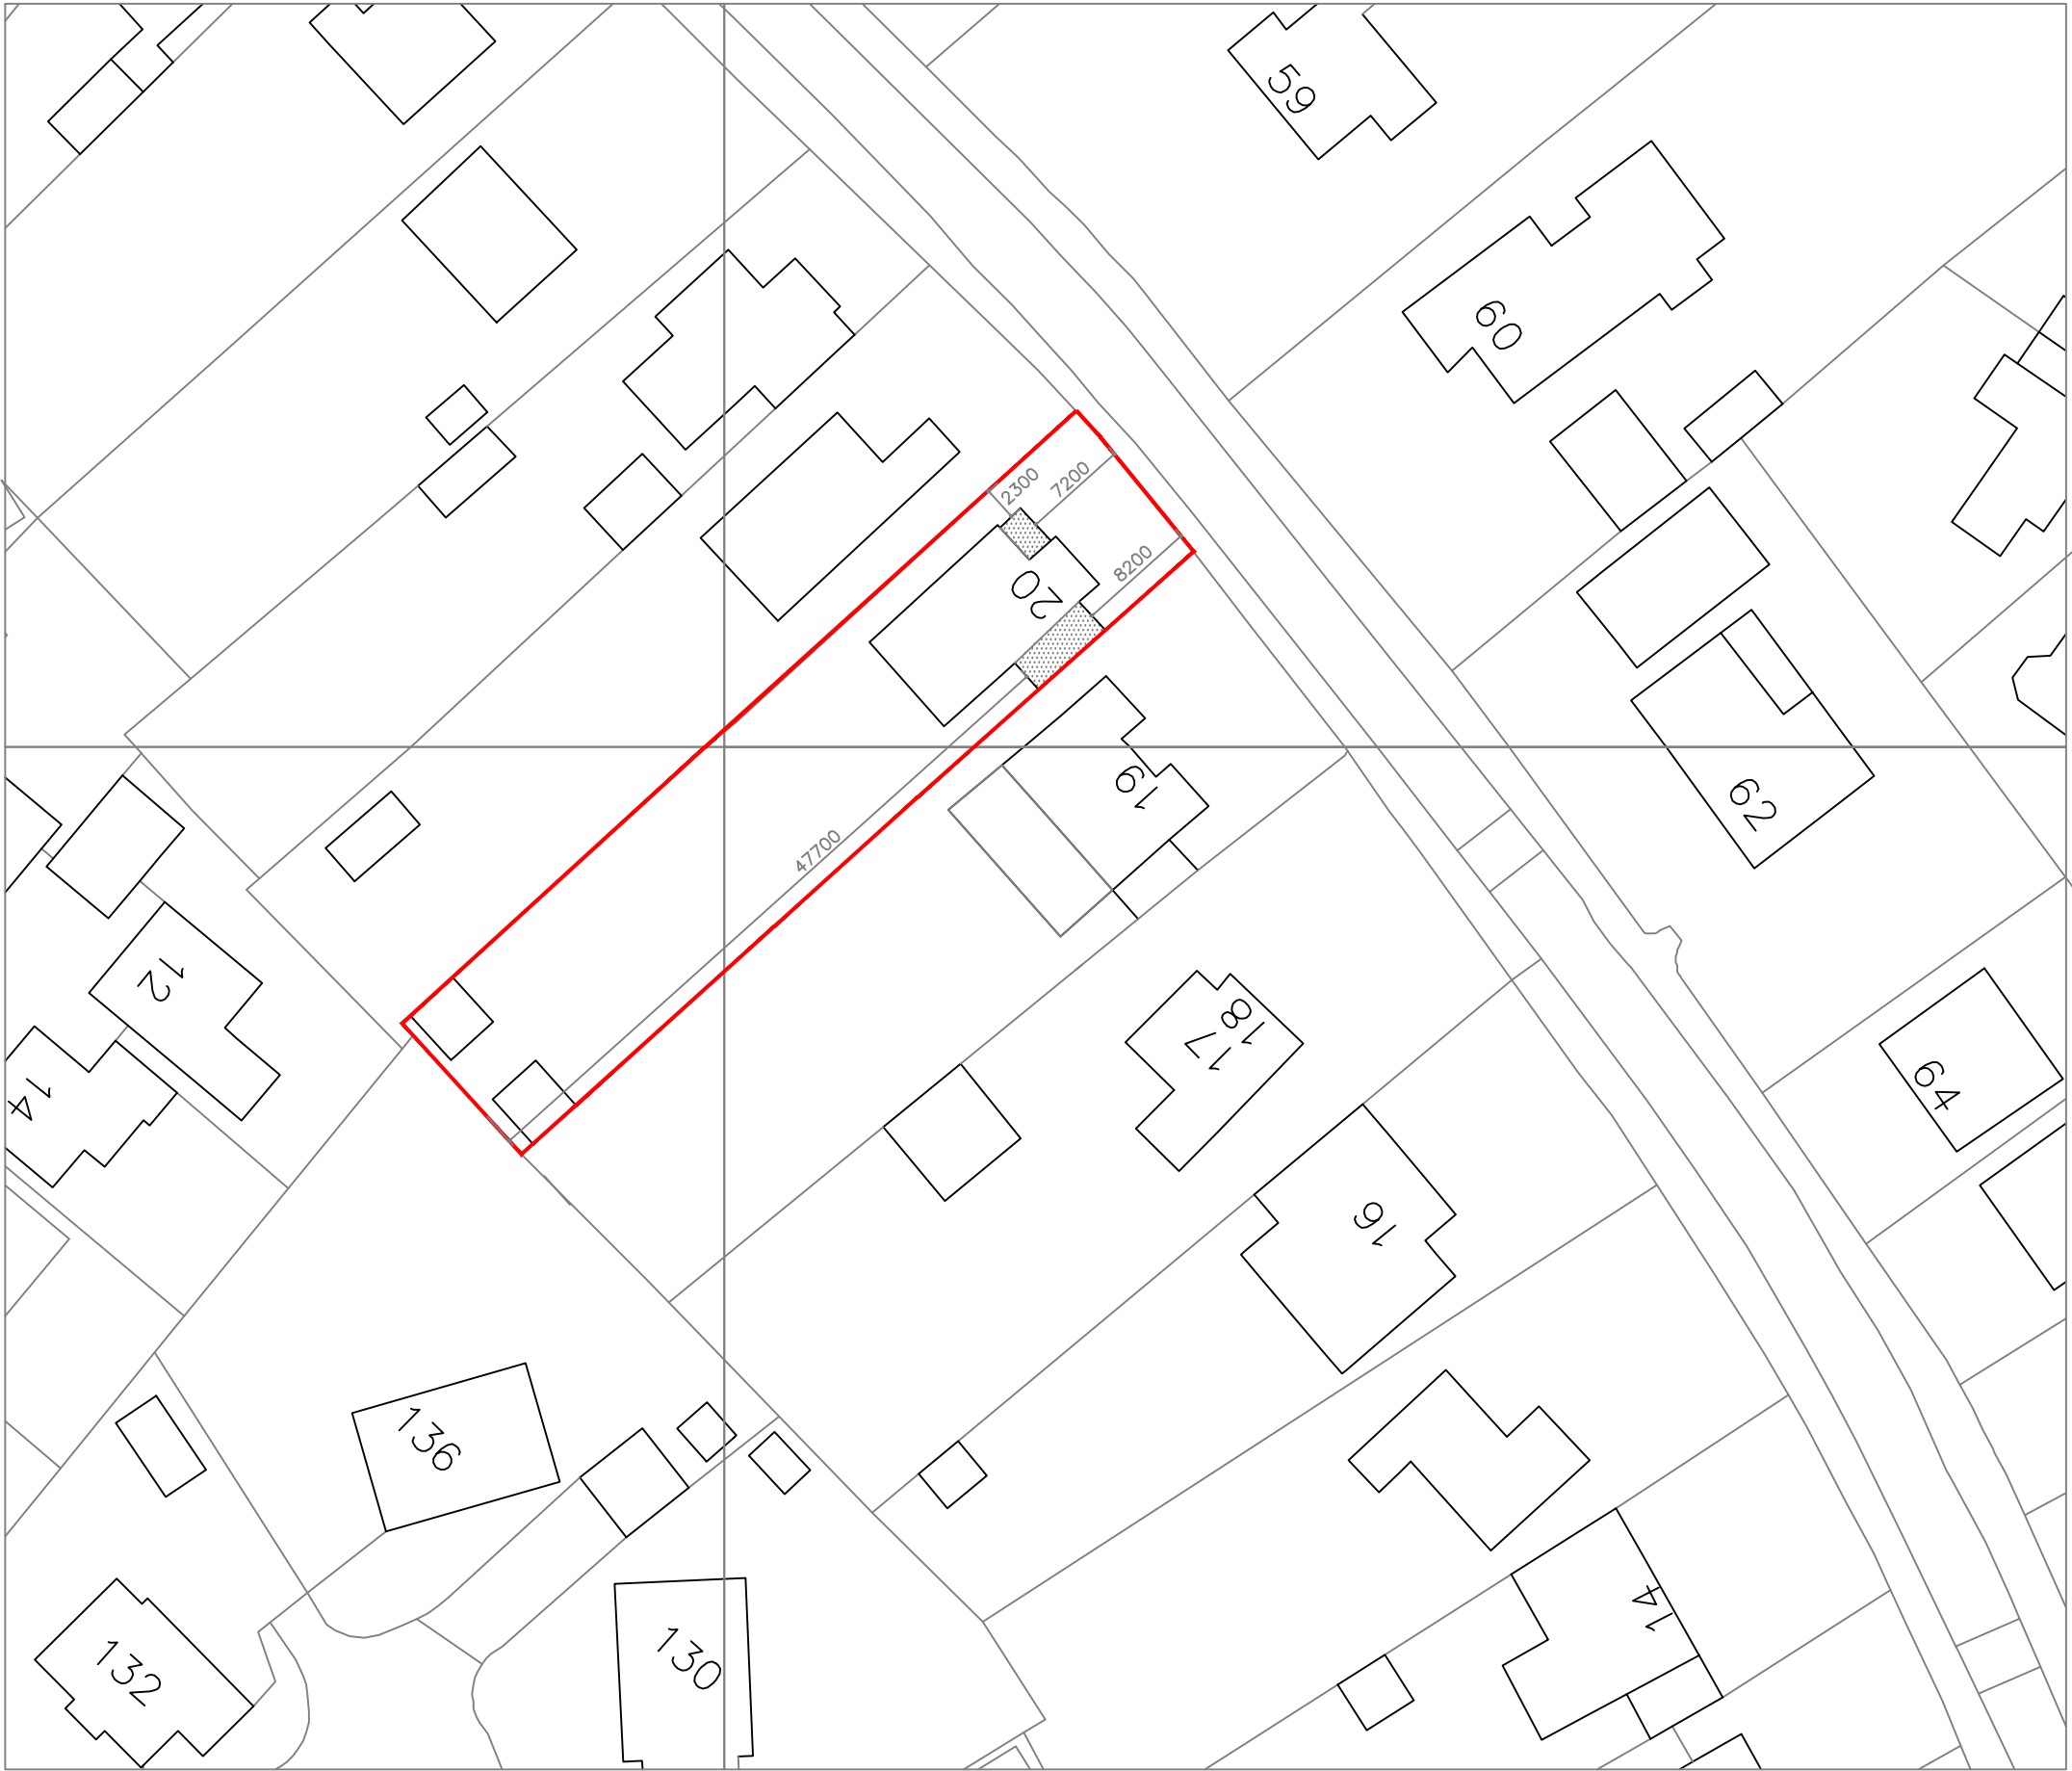


SCALE 1:500 © A3

FOR MR & MRS THURLOW		
SITE 20 ELM GROVE, BARNHAM, WEST SUSSEX. PO22 0HJ		
TITLE PROPOSED EXTENSION & ALTERATIONS BLOCK PLAN		
SCALE 1:500 © A3	DRAWN AH 03/21	DRAWING NO. 01B REV.