


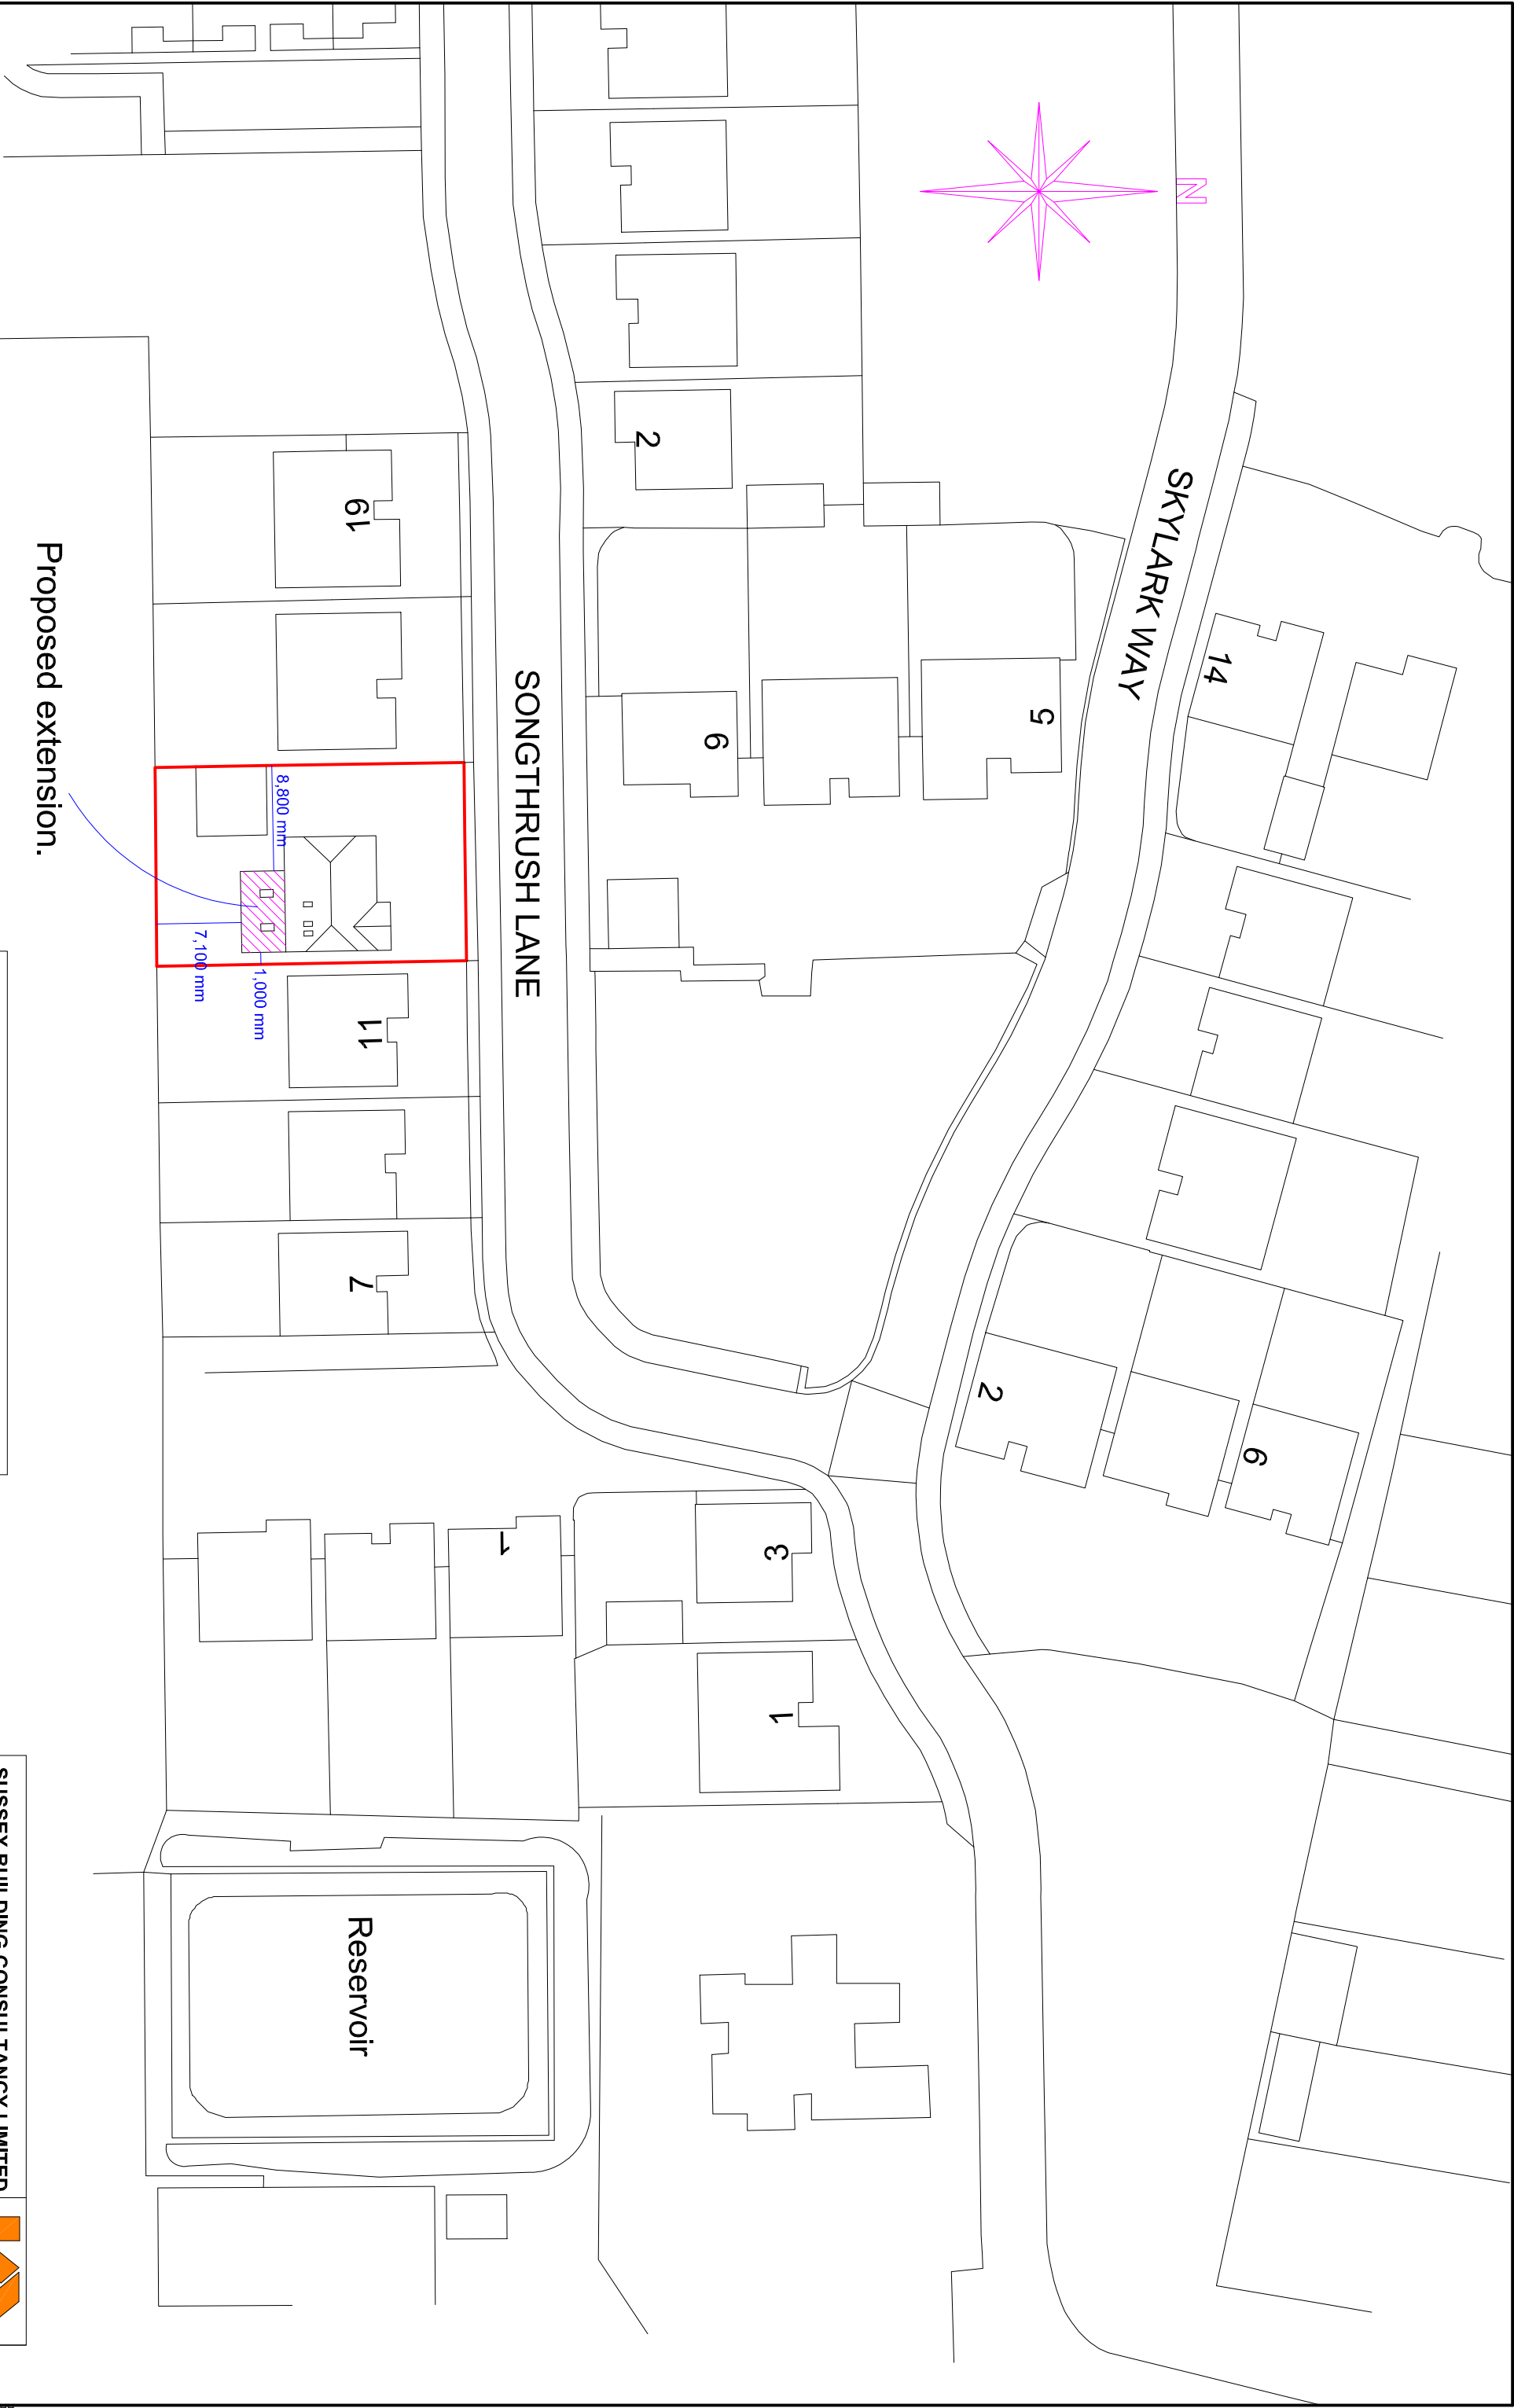

Proposed extension.

SITE/ROOF PLAN

Ordnance Survey (c) Crown Copyright 2019. All rights reserved. Licence number 100022432

SUSSEX BUILDING CONSULTANCY LIMITED
15 SONGTHRUSH LANE, BARNHAM,
BOGNOR REGIS, WEST SUSSEX.
SCALE - 1/500 REV - DATE - 02/03/2019


LABC
partner
3 NORTHCOTE ROAD
BOGNOR REGIS
PO21 5LZ
TEL/FAX - (01243) 861379